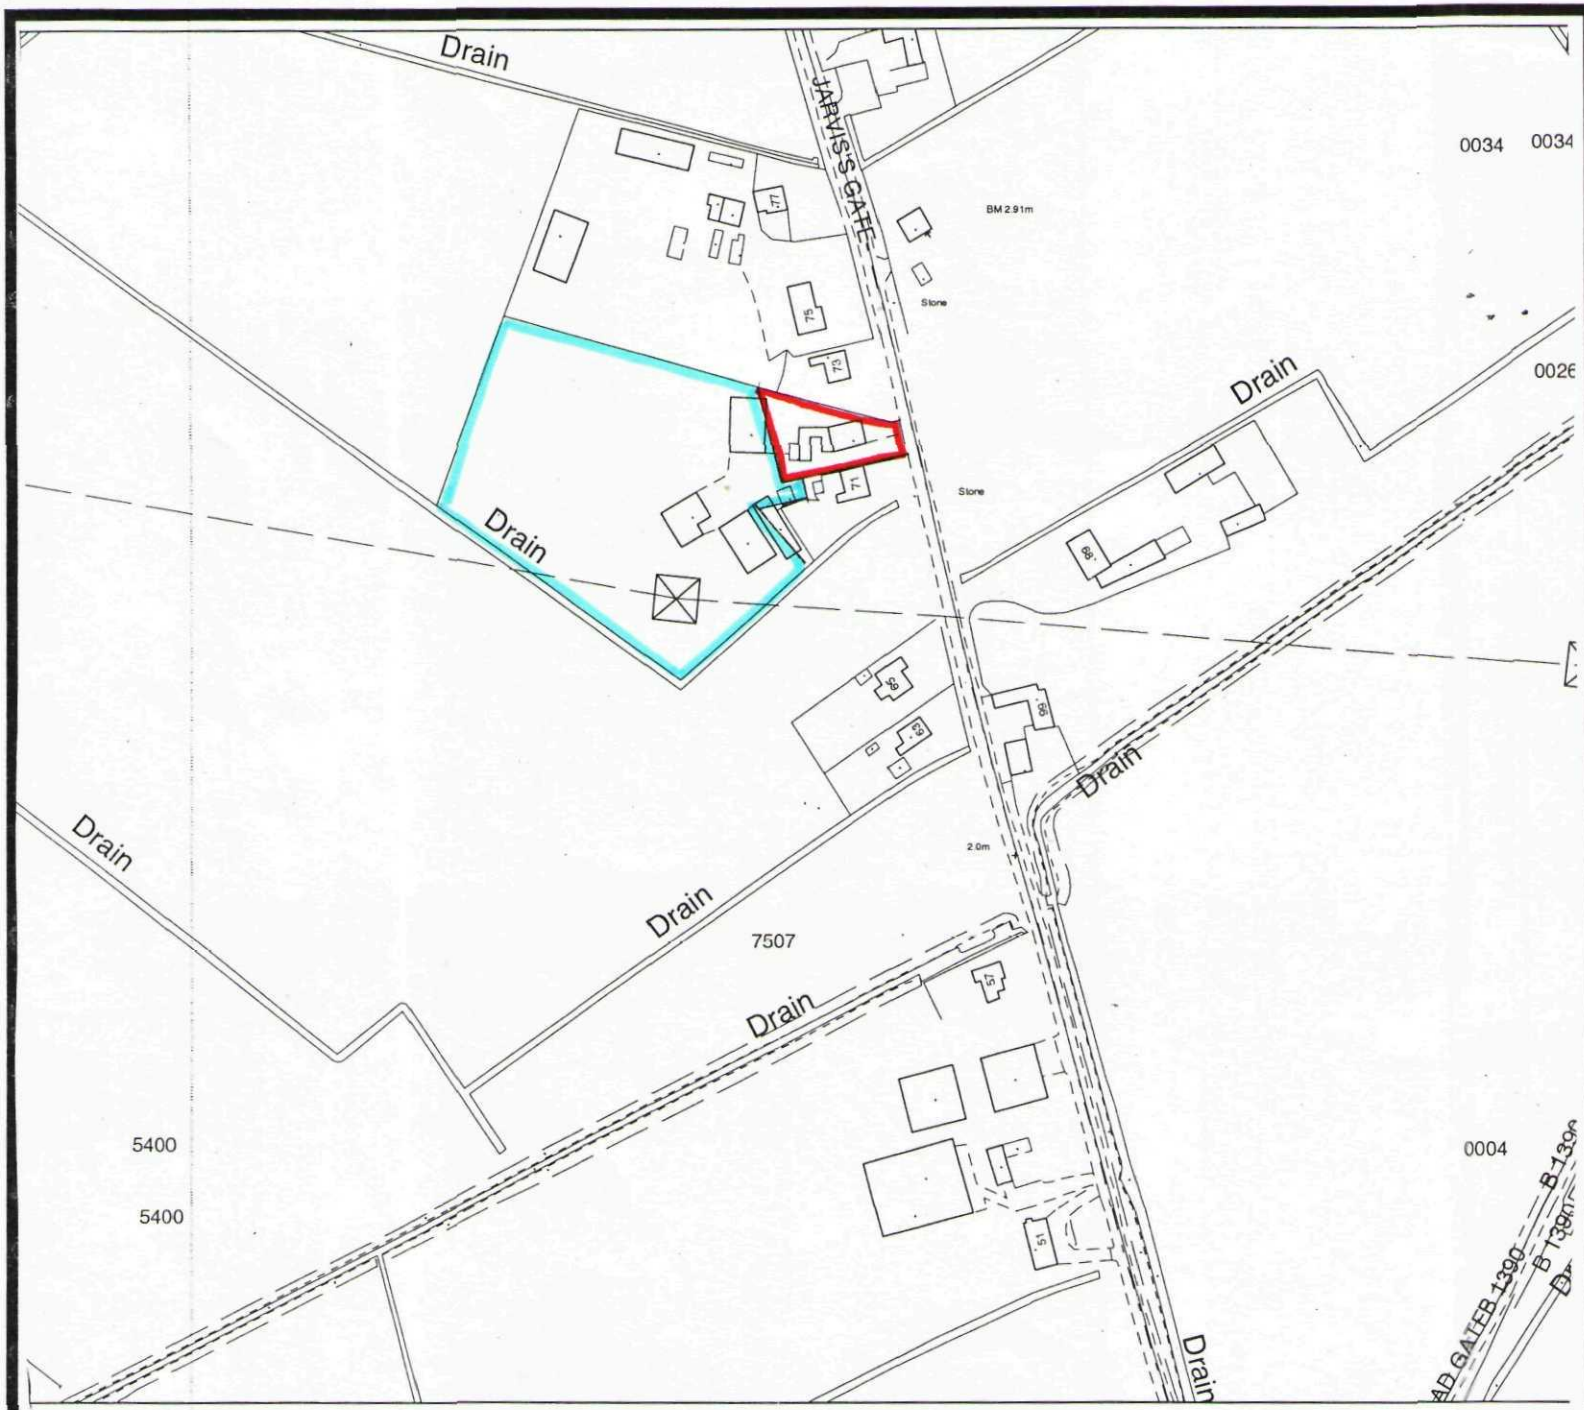


South Holland District Council

Planning & Development

Appeal by

E R Bailey & Son

Appeal Site

Land also in ownership

Steve Williams
Head of Planning & Development
Council Offices,
Priory Road, Spalding, Lincs
PE11 2XE

Scale: 1:2500	Date: April 2004
Plan 'A'	North ↑

outh Holland District Council 100018215 23/04/2004 TF3919SE 1:2500