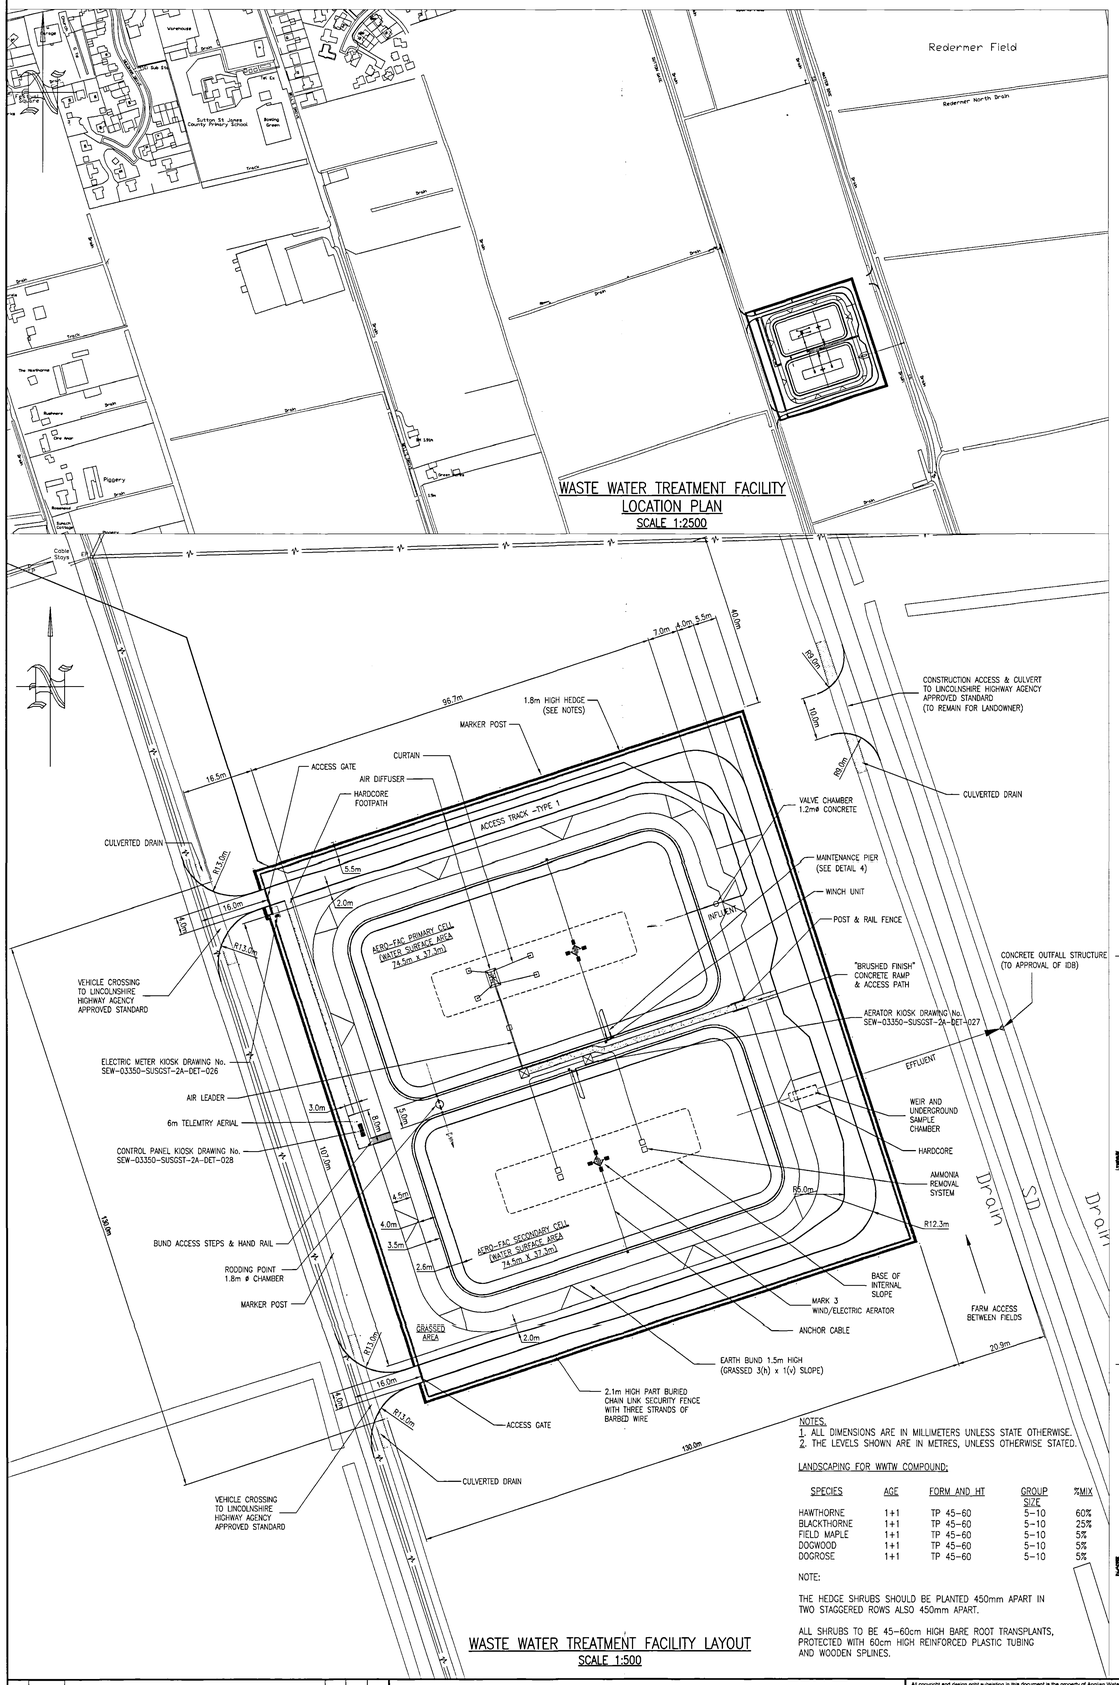


NOTES.
1. ALL DIMENSIONS ARE IN MILLIMETERS UNLESS STATE OTHERWISE.
2. THE LEVELS SHOWN ARE IN METRES, UNLESS OTHERWISE STATED.


LANDSCAPING FOR WWTW COMPOUND;

SPECIES	AGE	FORM AND HT	GROUP SIZE	%MIX
HAWTHORNE	1+1	TP 45–60	5–10	60%
BLACKTHORNE	1+1	TP 45–60	5–10	25%
FIELD MAPLE	1+1	TP 45–60	5–10	5%
DOGWOOD	1+1	TP 45–60	5–10	5%
DOGROSE	1+1	TP 45–60	5–10	5%


NOTE:

THE HEDGE SHRUBS SHOULD BE PLANTED 450mm APART IN TWO STAGGERED ROWS ALSO 450mm APART.


ALL SHRUBS TO BE 45–60cm HIGH BARE ROOT TRANSPLANTS, PROTECTED WITH 60cm HIGH REINFORCED PLASTIC TUBING AND WOODEN SPLINES.

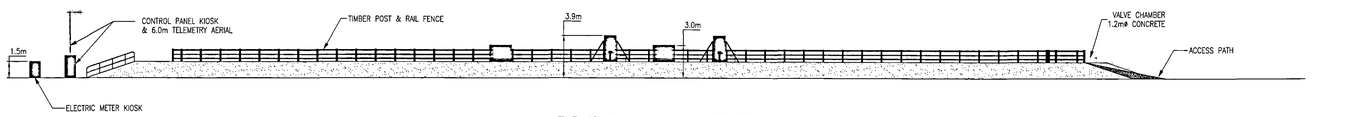


ELEVATION LOOKING NORTHERLY
(HEDGE & SECURITY FENCE REMOVED FOR CLARITY)
SCALE 1:200

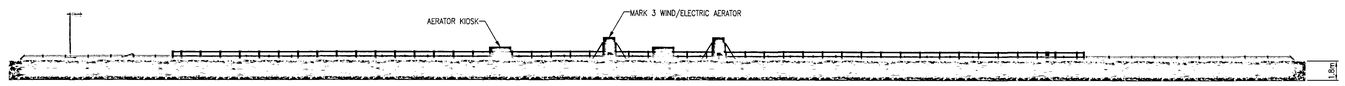


ELEVATION LOOKING NORTHERLY
SCALE 1:200

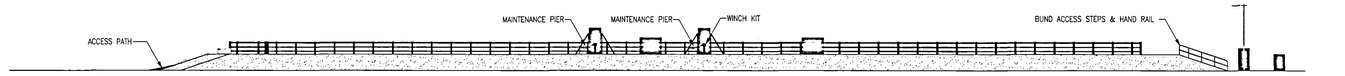

ELEVATION LOOKING SOUTHERLY
(HEDGE & SECURITY FENCE REMOVED FOR CLARITY)
SCALE 1:200

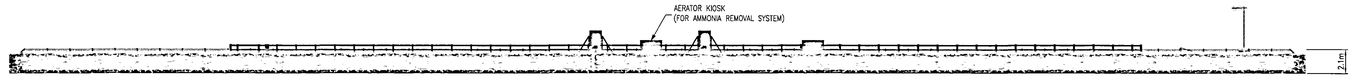


ELEVATION LOOKING SOUTHERLY
SCALE 1:200

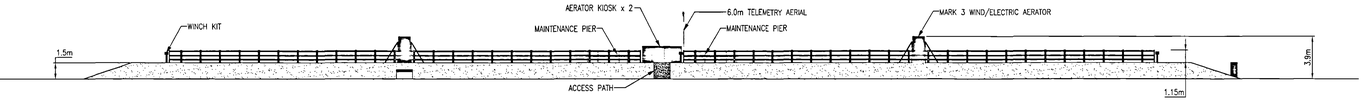

ELEVATION LOOKING WESTERLY
(HEDGE & SECURITY FENCE REMOVED FOR CLARITY)
SCALE 1:200



ELEVATION LOOKING WESTERLY
SCALE 1:200

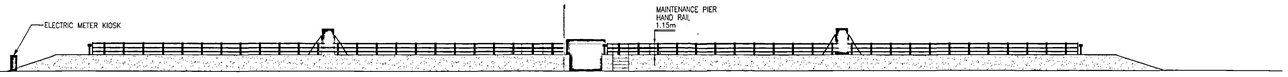

ELEVATION LOOKING EASTERLY
(HEDGE & SECURITY FENCE REMOVED FOR CLARITY)
SCALE 1:200



ELEVATION LOOKING EASTERLY
SCALE 1:200

SUPERCEDED
RETAIN.

SHDC
PLANNING & DEVELOPMENT
0 3 OCT 2007
Ref. 1336/07

REV	DATE	DETAILS	STAT	CHK	APP

All copyright and design right subsisting in this document is the property of Anglian Water Services Limited, and may not be reproduced without Anglian Water's consent. This document and the information contained within it is confidential to Anglian Water Services Limited and may not be disclosed to any third party without Anglian Water's consent.

The information shown on this drawing is based on the best available information but the actual position of all apparatus must be regarded as approximate and MUST be established by trial holes. No liability whatsoever is accepted for any error or omission.

Reproduced from the Ordnance Survey map by Anglian Water Services Limited by permission of Ordnance Survey on behalf of the Controller of Her Majesty's Stationery Office. ©Crown copyright Anglian Water Services Limited, licence number WU299402.

anglian water
one
Thorpe Wood House, Thorpe Wood, Peterborough, Cambridgeshire, PE3 6WT
Tel: 01733 414100 Fax: 01733 414111

PROJECT TITLE
SUTTON ST. JAMES
S101A SEWERAGE SCHEME

DRAWING TITLE
WASTE WATER TREATMENT FACILITY
PLANNING LAYOUT

DES'D: SB	DATE: 26.07.07	DRAWN: MP	DATE: 26.07.07	CHK'D: TB	DATE: 02.08.07	APP'D: KDB	DATE: 03.08.07

A0 SCALE: AS SHOWN
REFERENCED DRAWINGS:

DRAWING No. SEW-03350-SUSGST-2A-PLG-405
REV. 0
STAT. 1