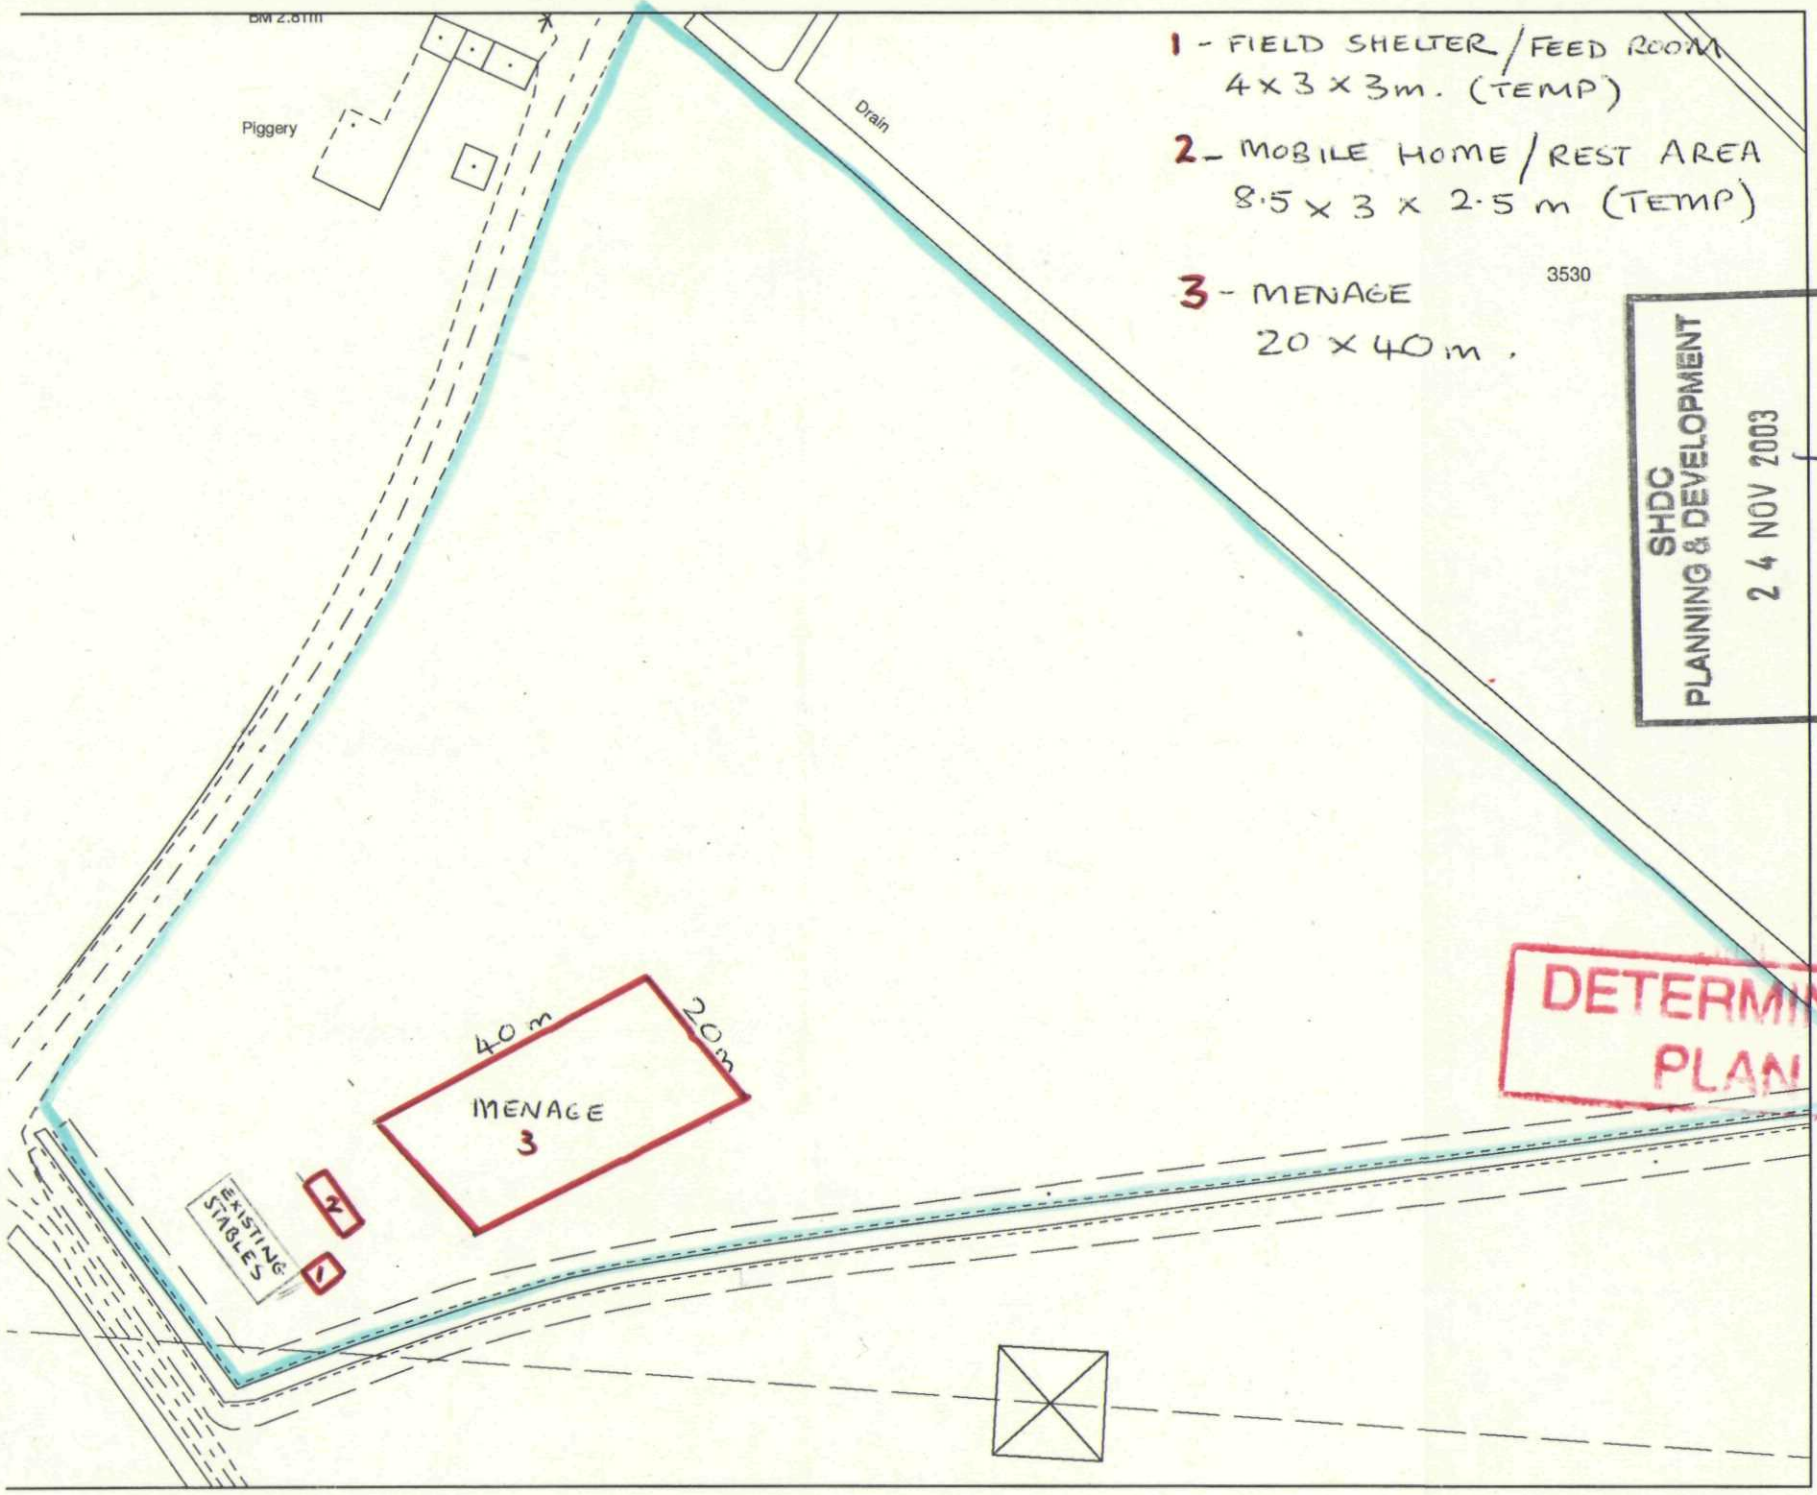

BM 2.81m
Piggery
Drain
1 - FIELD SHELTER / FEED ROOM
4 x 3 x 3m. (TEMP)
2 - MOBILE HOME / REST AREA
8.5 x 3 x 2.5 m (TEMP)
3 - MENAGE
20 x 40 m.
3530
SHDC
PLANNING & DEVELOPMENT
24 NOV 2003
Ref. 1415/03
DETERMINED
PLAN
40 m
20 m
MENAGE
3
EXISTING
STABLES
2
1

1:1000