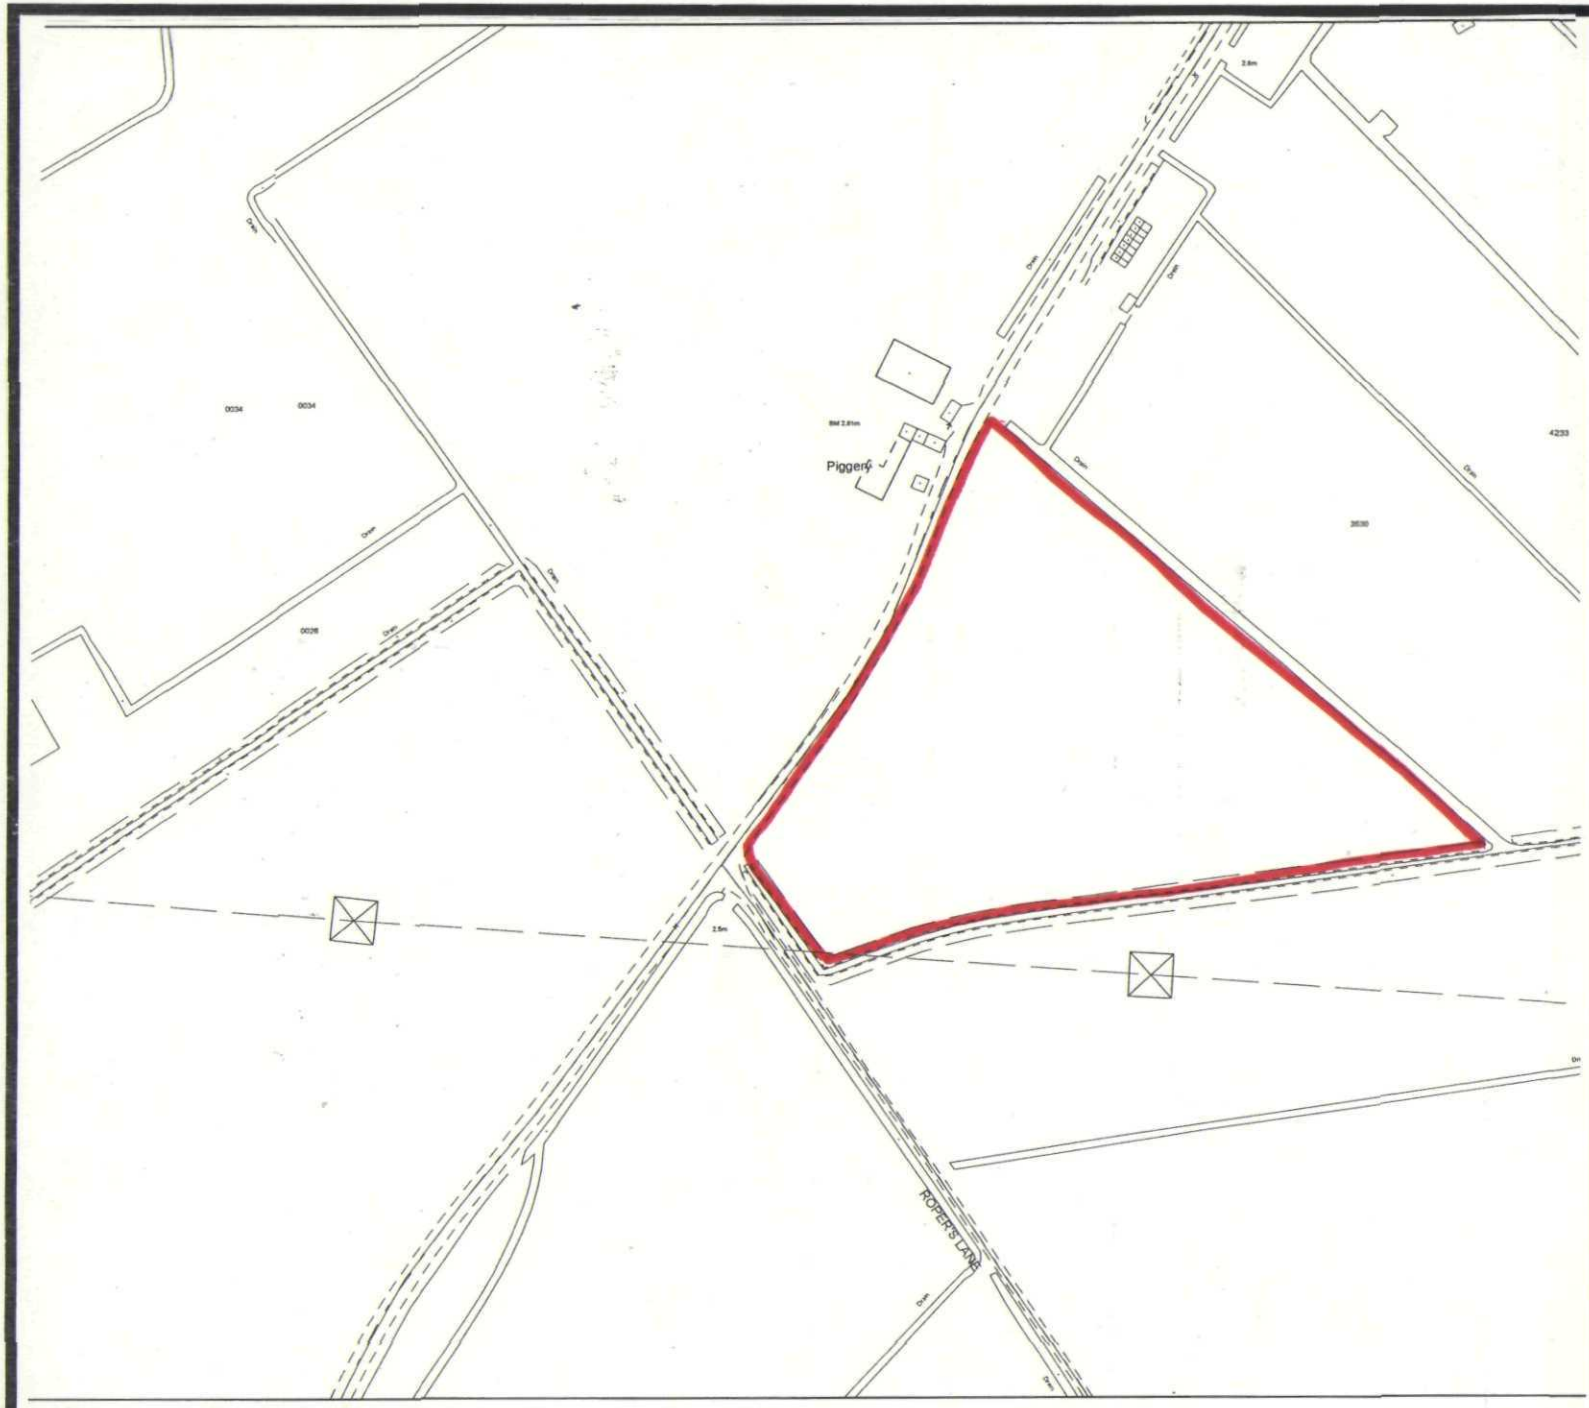


© Copyright. South Holland District Council 100018215 23/06/2004 TF4019SW 1:2500

South Holland District Council

Planning & Development

Appeal by

Mr Andrew French

Appeal Site

Steve Williams
Head of Planning & Development
Council Offices,
Priory Road, Spalding, Lincs
PE11 2XE

Scale: 1:2500	Date: June 2004
Plan 'A'	North ↑