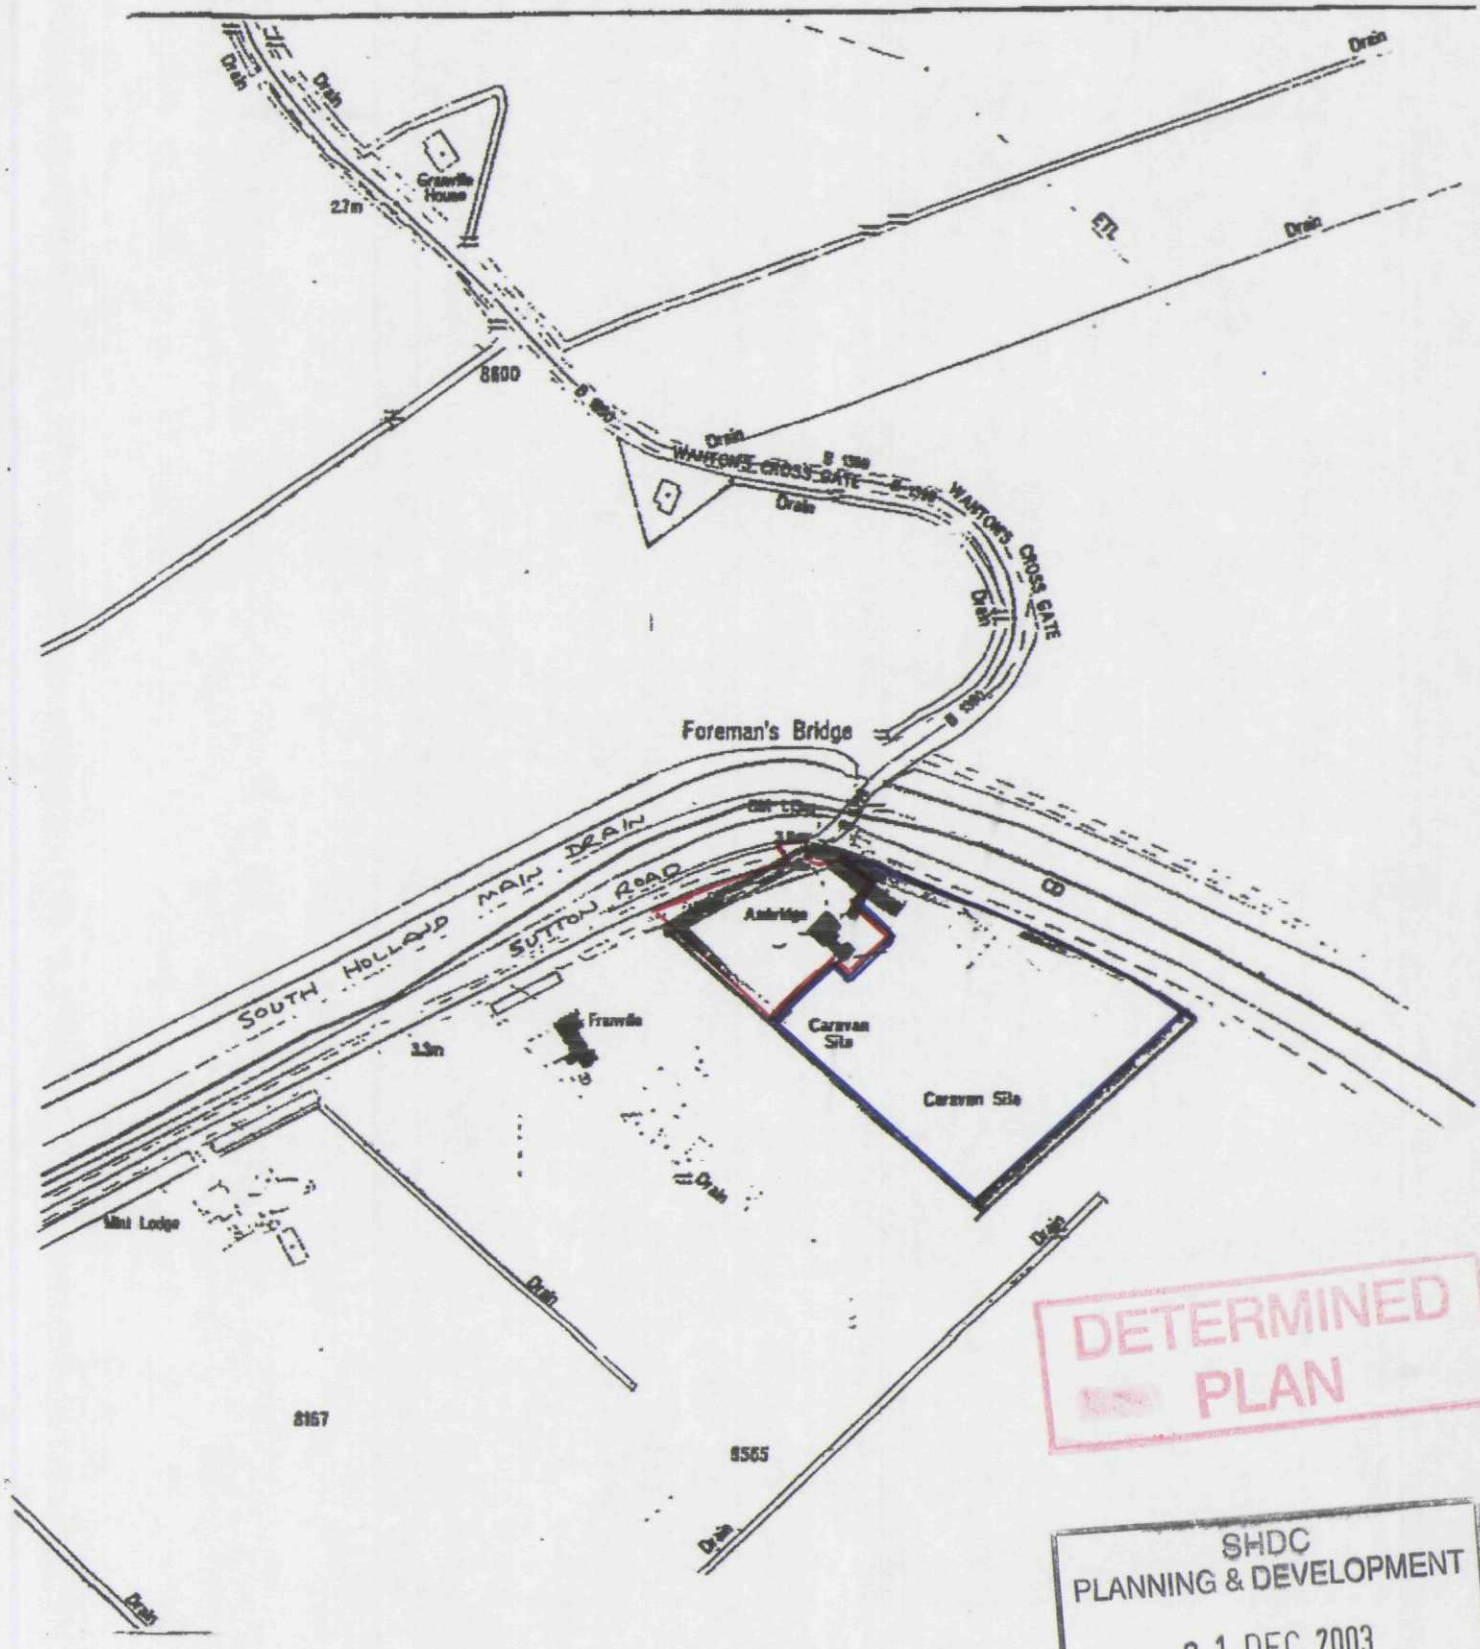


DETERMINED PLAN

SHDC
PLANNING & DEVELOPMENT
0 1 DEC 2003
Ref. 1447/03

LOCATION PLAN 1:2500.

Reproduced from Ordnance Survey 1:2500 map with the Permission of The Controller of Her Majesty's Stationery Office. c Crown Copyright. Architectural Design Services. Licence No. AR35449R0001.