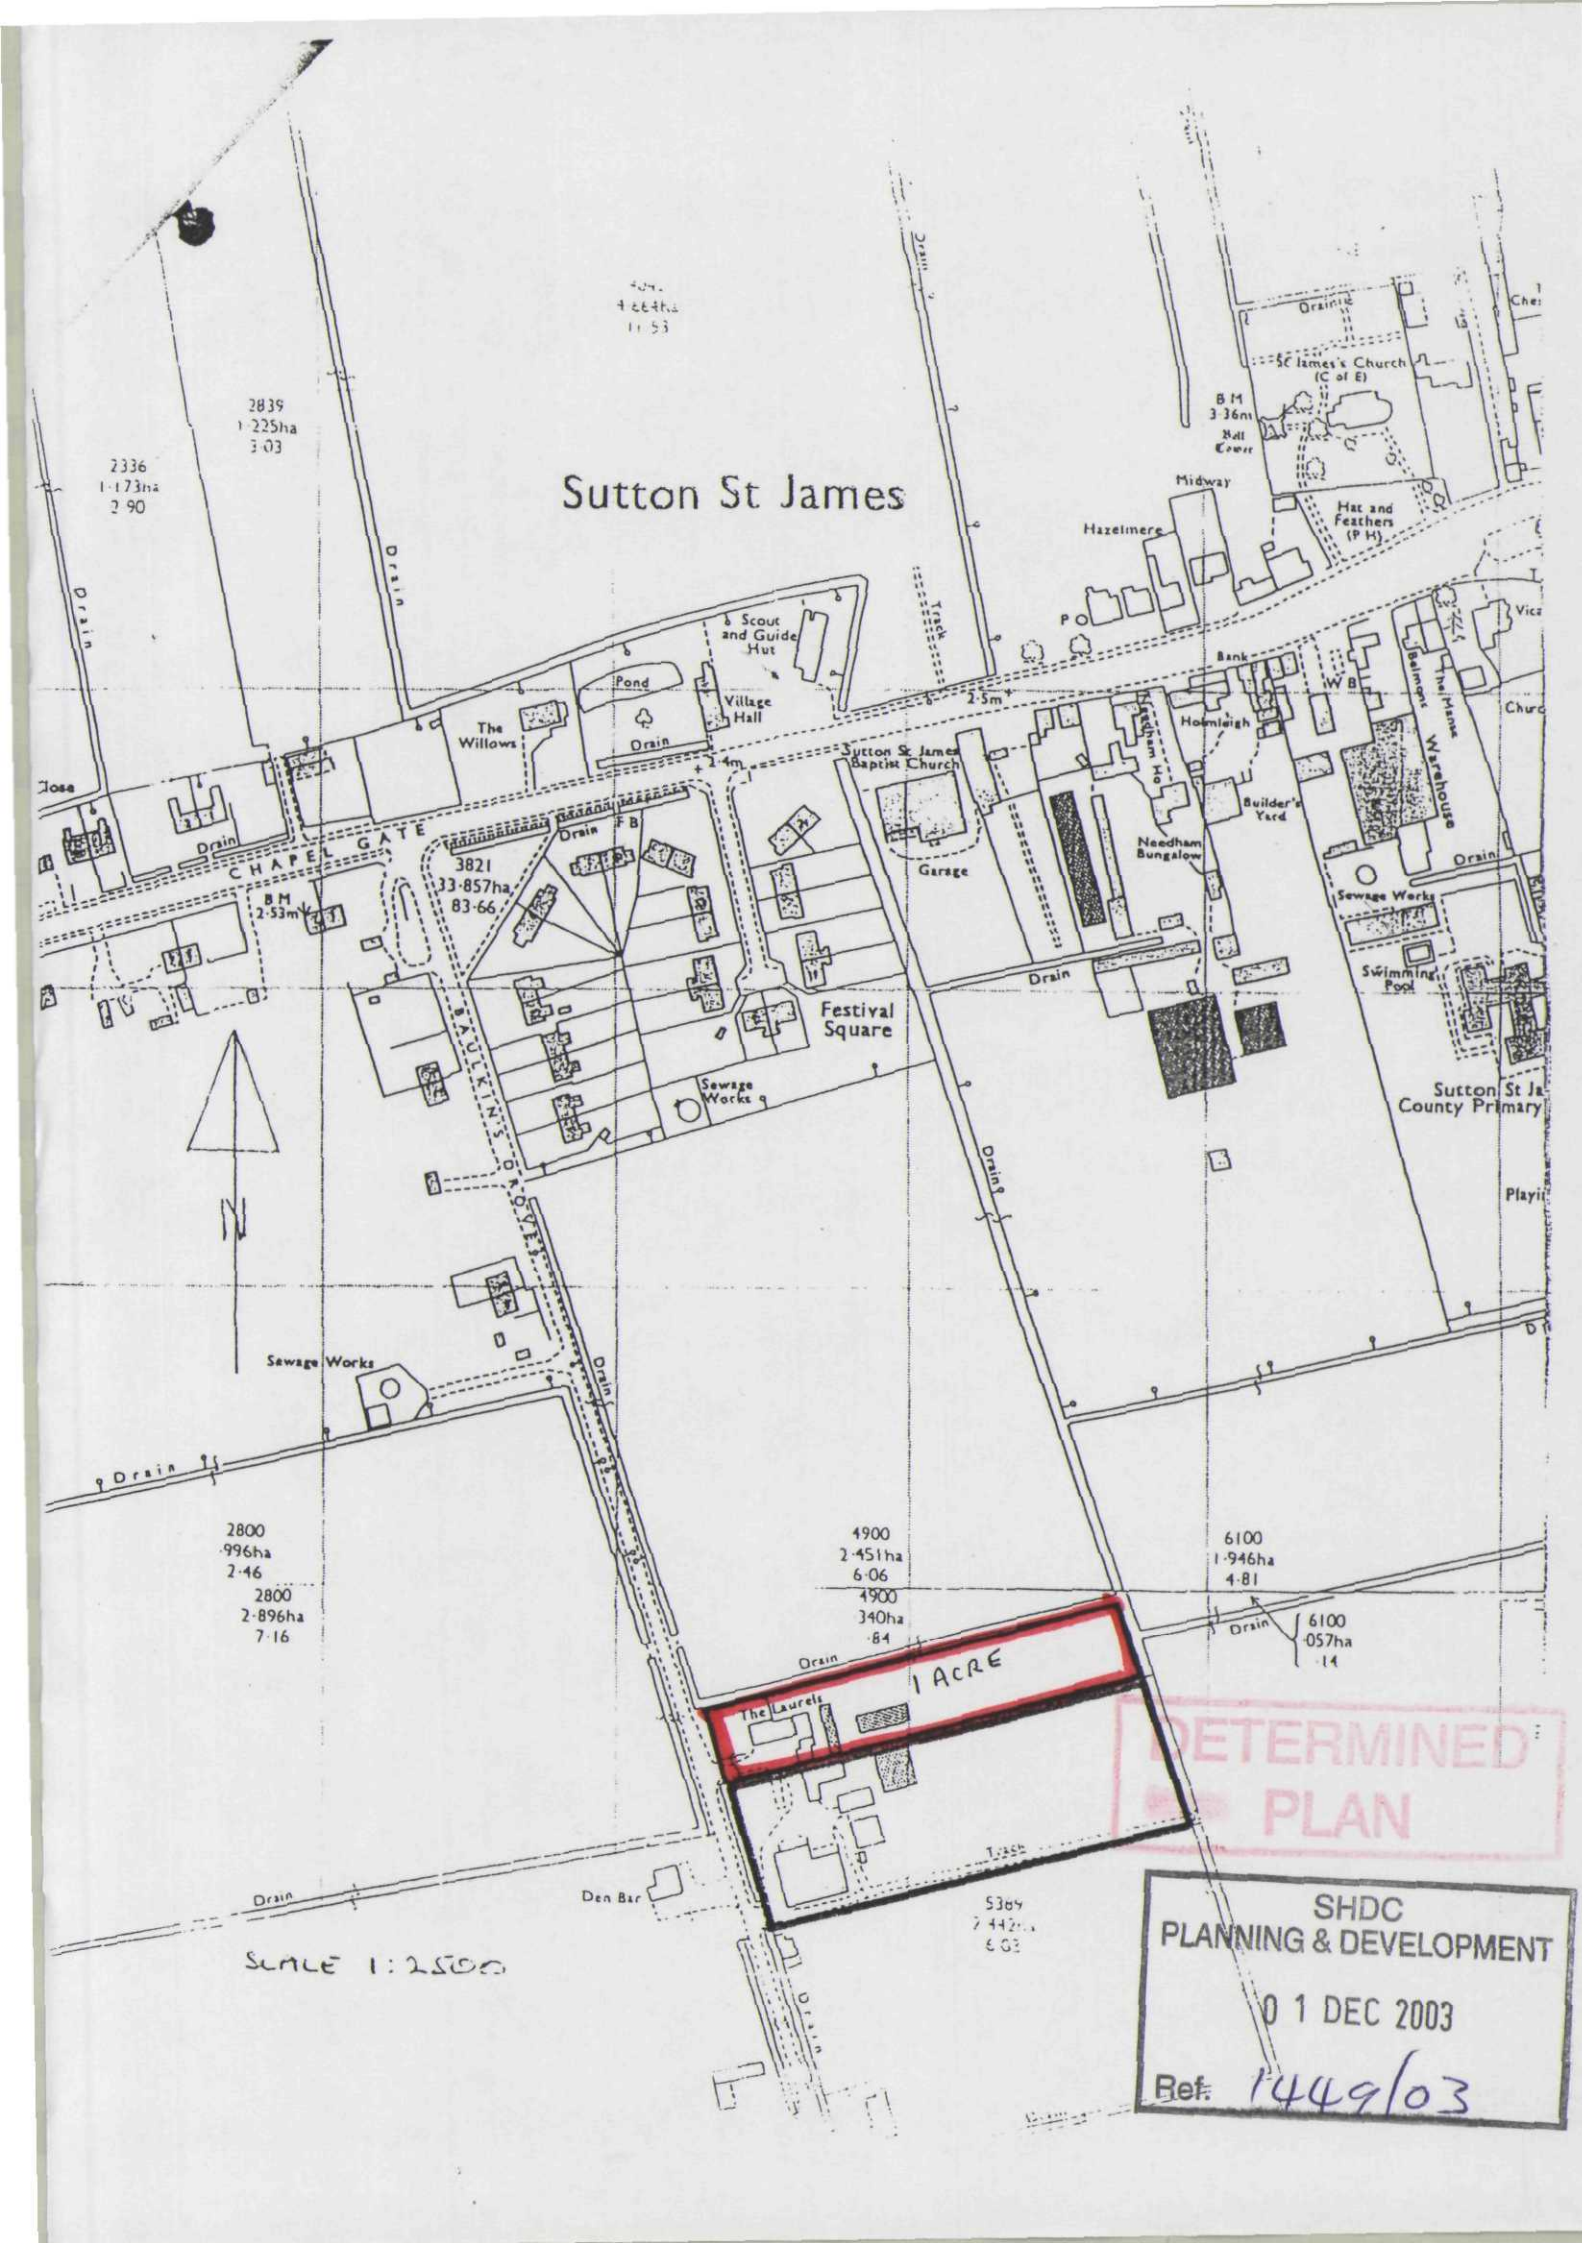

Sutton St James
Scout and Guide Hut
Pond
Village Hall
The Willows
Drain
Sutton St James Baptist Church
Garage
Needham Bungalow
Builder's Yard
Hazelmere
Midway
Hat and Feathers (P H)
Hoomleigh
Bank
W B
Belmont
The Manse
Warehouse
St James's Church (C of E)
Sewage Works
Swimming Pool
Festival Square
CHAPEL GATE
ST JAMES'S ROAD
Sutton St Ja County Primary
Playi
Sewage Works
Drain
2839 1·225ha 3·03
2336 1·173ha 2·90
3821 33·857ha 83·66
2800 ·996ha 2·46
2800 2·896ha 7·16
4900 2·451ha 6·06
4900 340ha ·84
6100 1·946ha 4·81
6100 ·057ha ·14
1 ACRE
The Laurels
Den Bar
SCALE 1:2500
DETERMINED PLAN
SHDC
PLANNING & DEVELOPMENT
0 1 DEC 2003
Ref. 1449/03