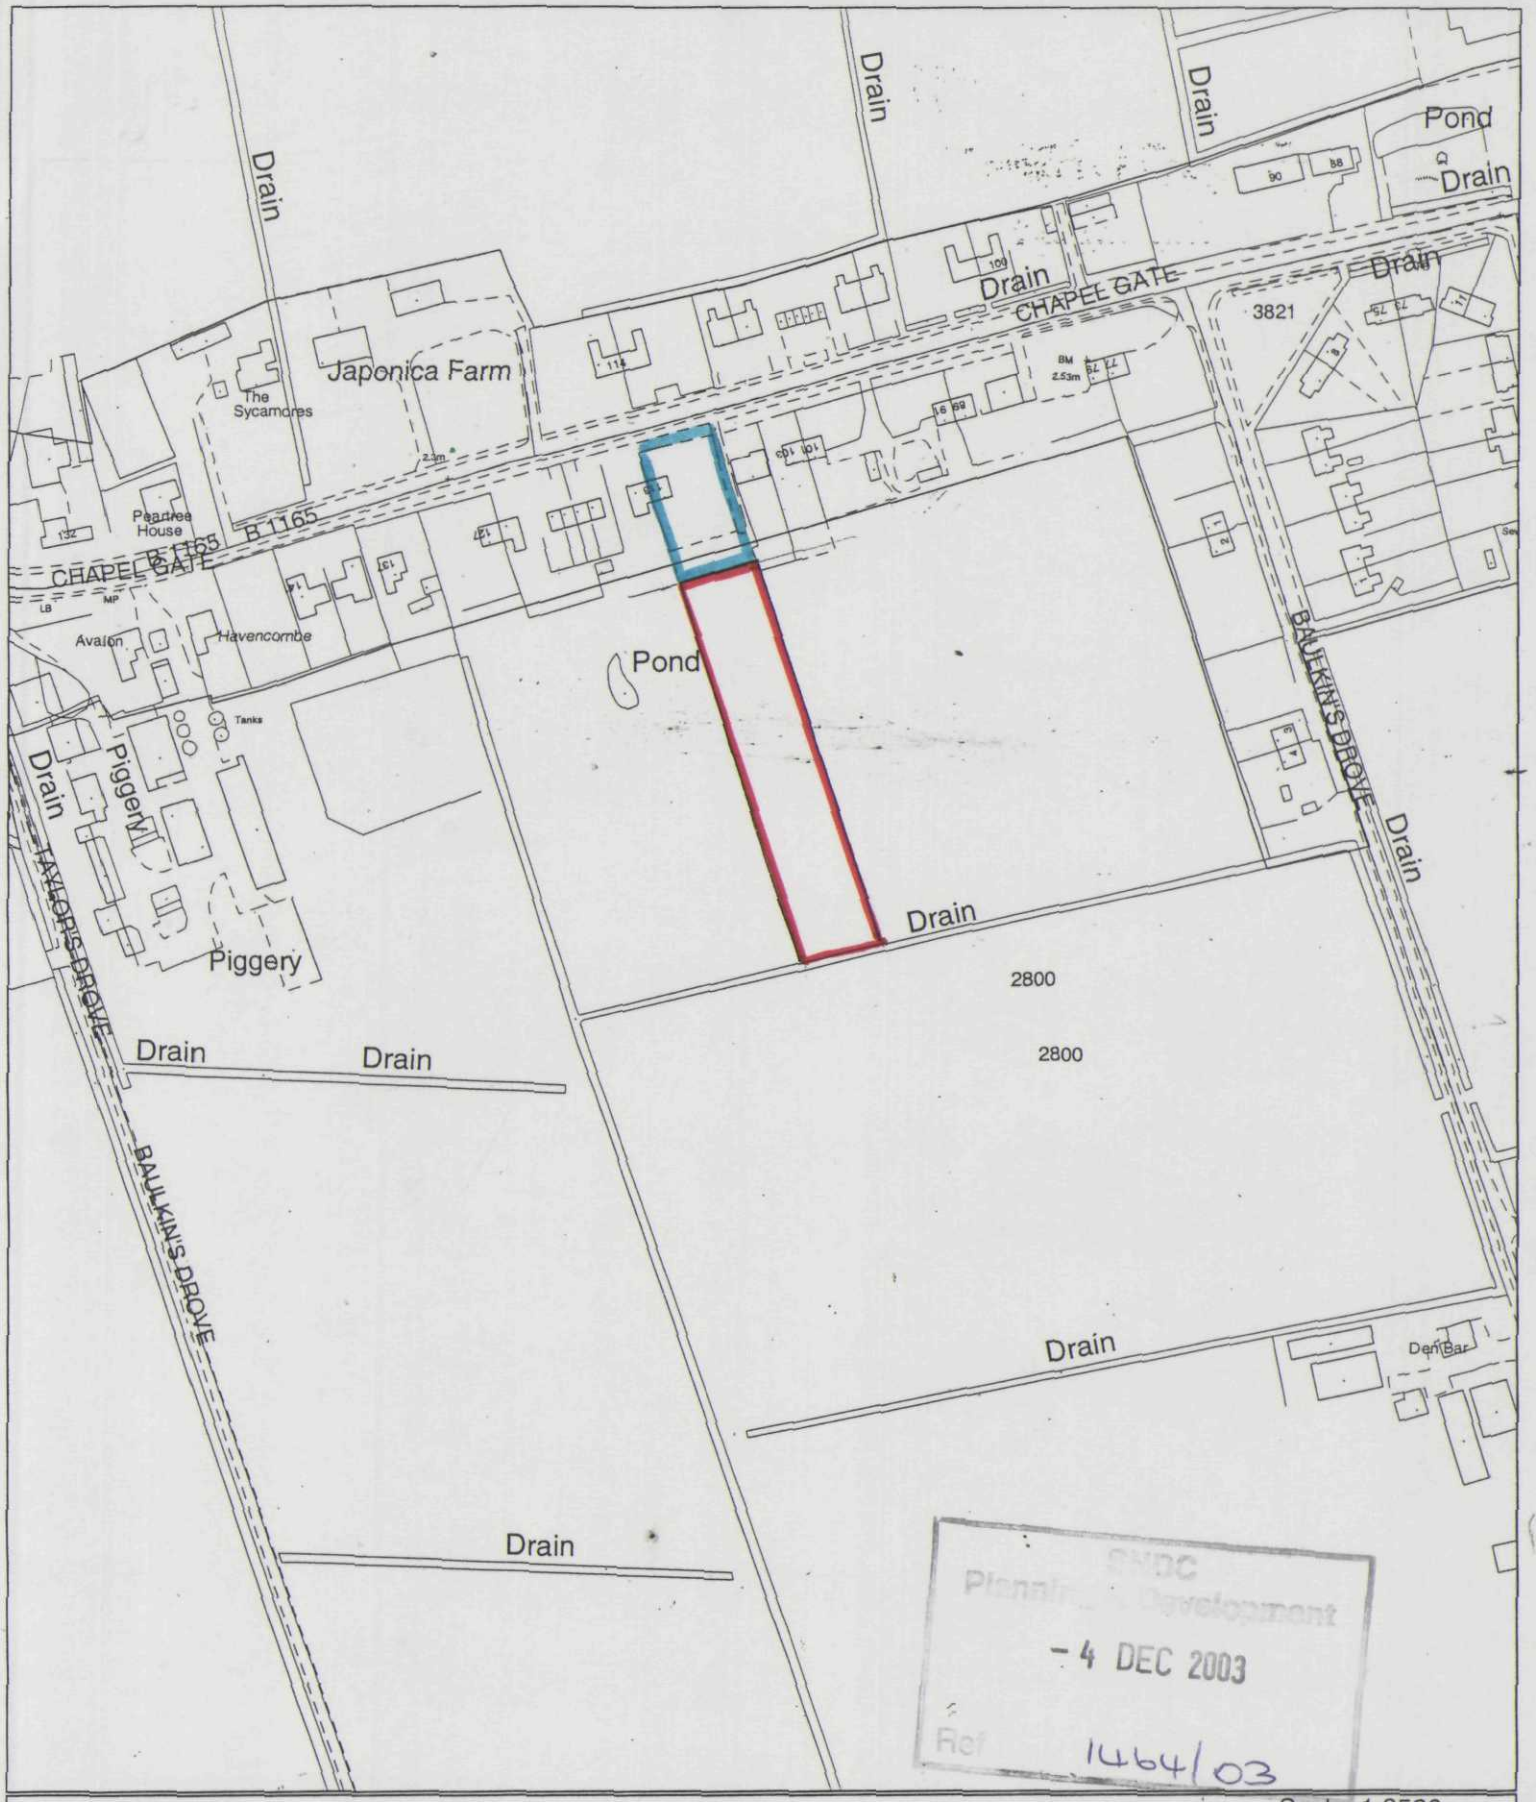


SOUTH HOLLAND DISTRICT COUNCIL

Planning and Development
Council Offices, Priory Road, Spalding, Lincolnshire
PE11 2XE

DETERMINED PLAN

This map is reproduced from Ordnance Survey material with permission of Ordnance Survey on behalf of Her Majesty's Stationery Office (c) Crown copyright. Unauthorised reproduction infringes Crown copyright and may lead to prosecution or civil proceedings. South Holland District Council LA079413 2003

Scale: 1:2500

December 2003

N

SHDC
Planning & Development
- 4 DEC 2003
Ref 1464/03