
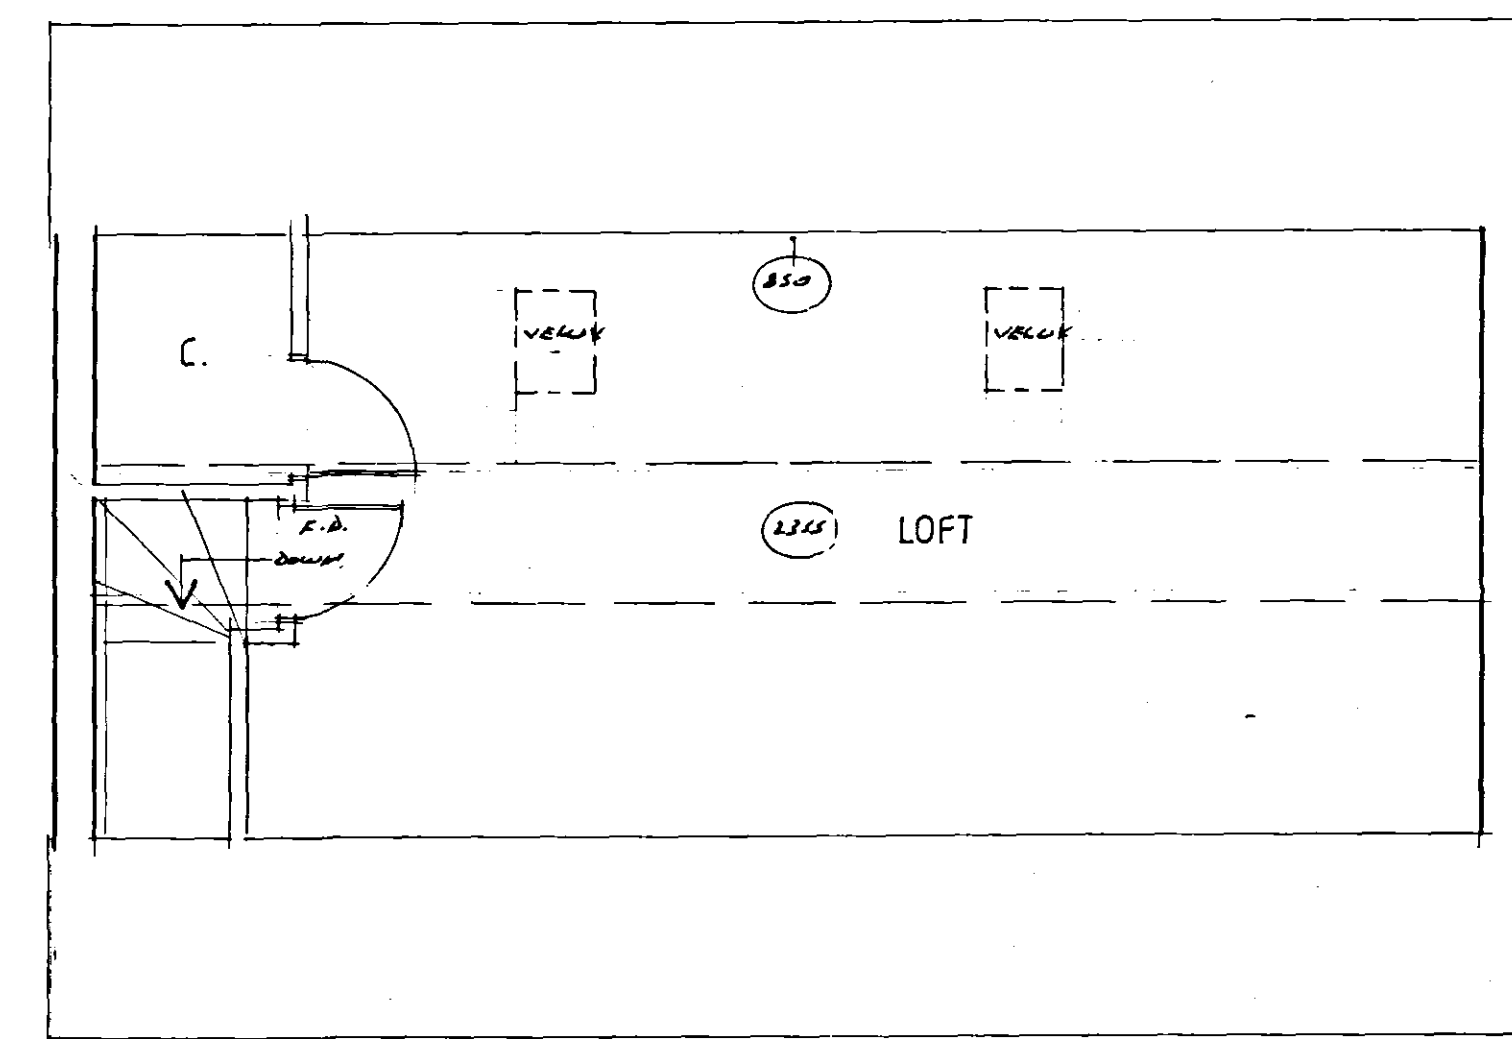


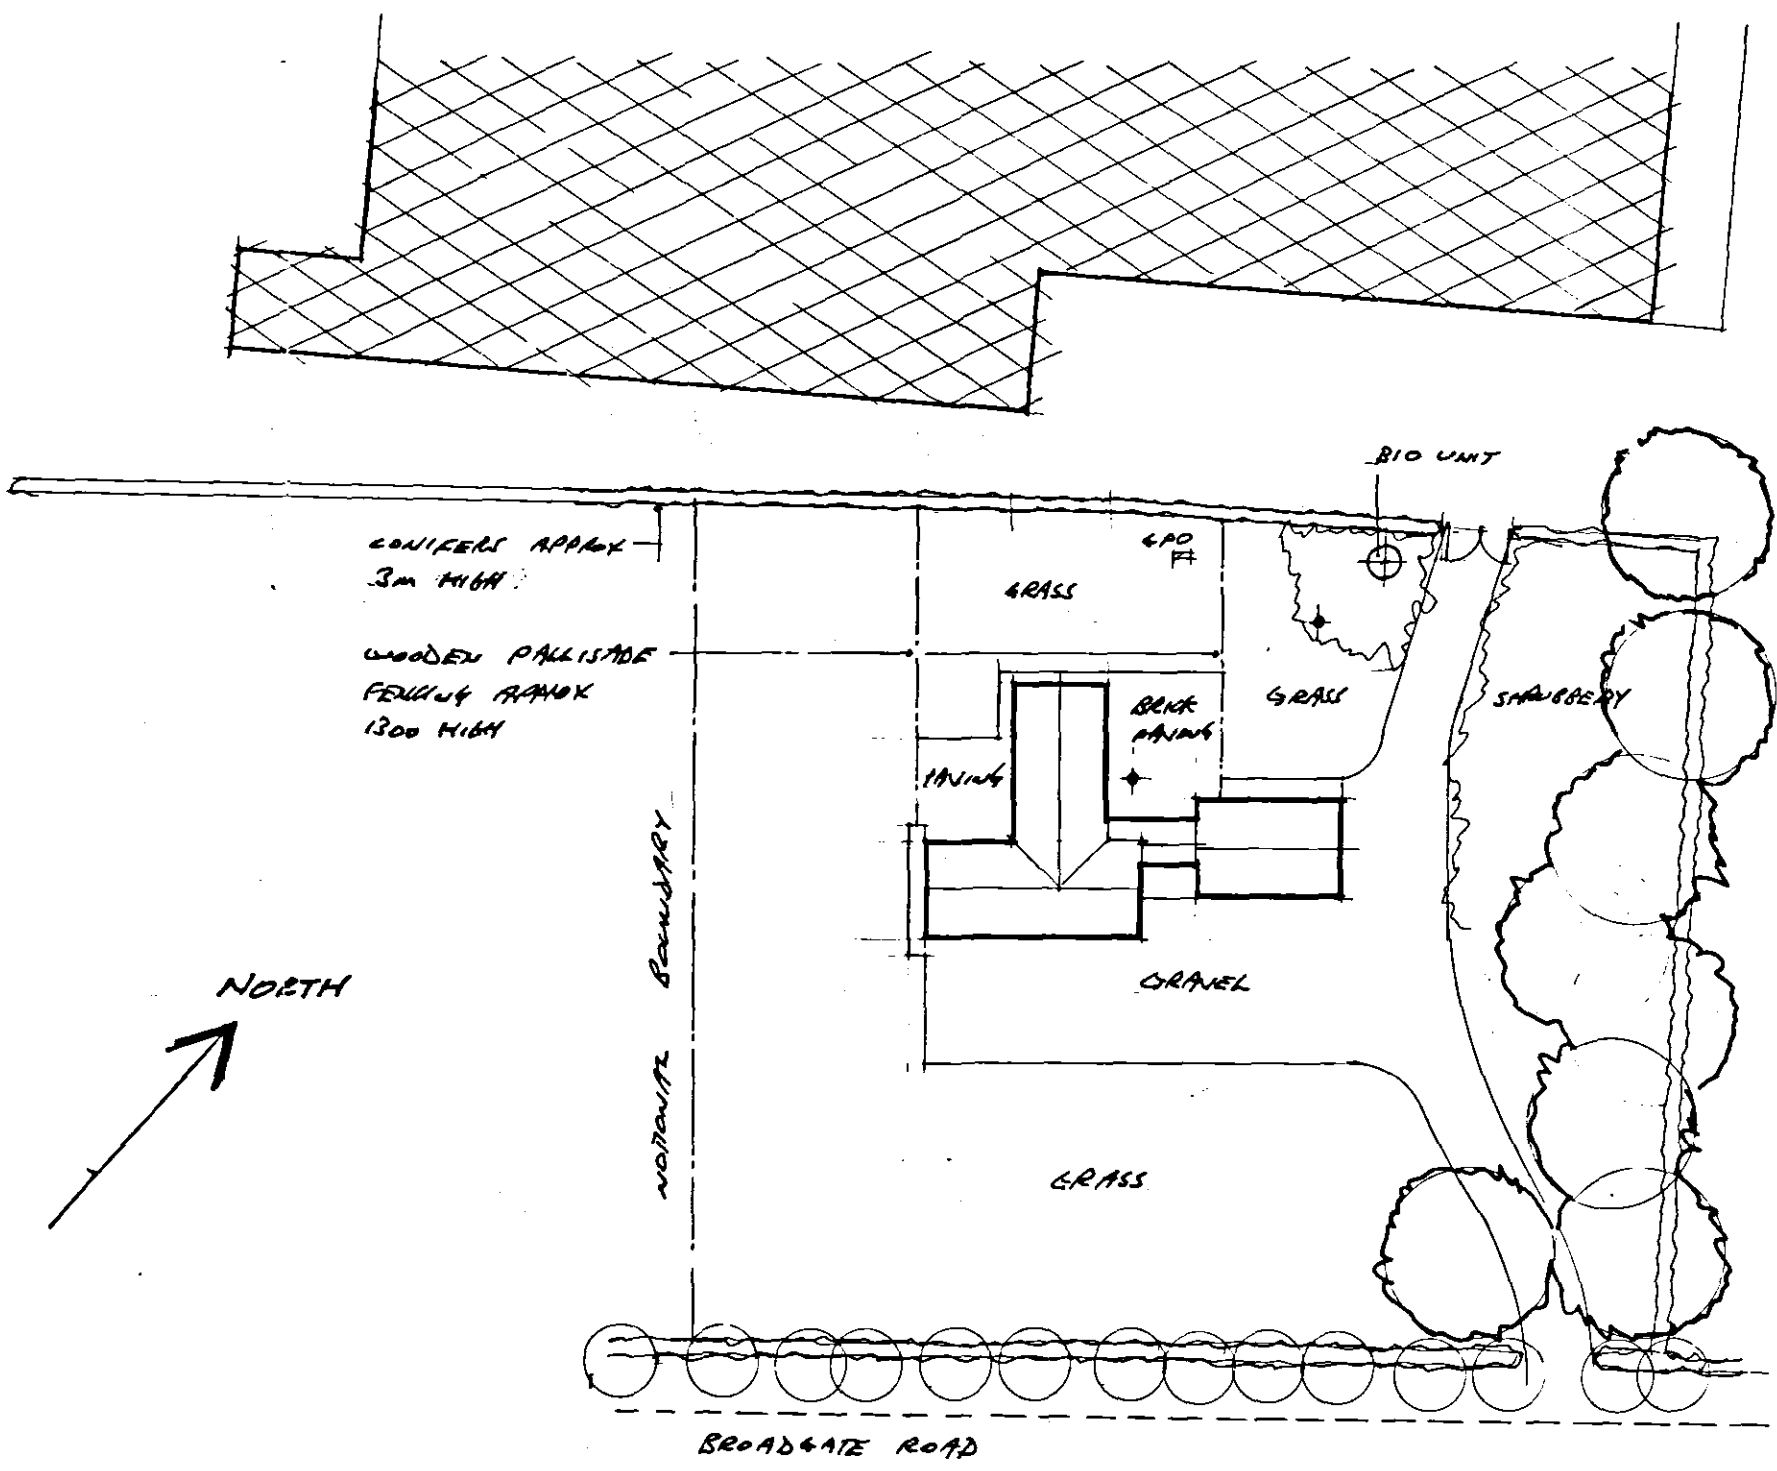

PART FIRST FLOOR 1-50

SHDC
PLANNING & DEVELOPMENT
11 NOV 2005
Ref. 155065

**Contractor To Check All Dimensions
On Site Before Work Commences.**

Rev.	Date.	Init.	Revision Details.
------	-------	-------	-------------------

DETERMINED
PLAN

PODDINGTONS

Architectural Design Consultants

Unit 7, The Flaxmill, Flaxmill Lane, Pinchbeck,
Spalding, Lincs. PE11 3XQ.
Tel: 01775 720866 Fax: 01775 720877

Project.
ANDREW & VIRGINIA ELLIS TRADING
AS F.C. & M ELLIS.
BROADGATE ROAD, SUTTON ST JAMES,
PROPOSED ALTERATIONS & EXTENSION
TO FARMHOUSE.

Drawing.

PLAN AS EXISTING

Scale.	Drawing. No.
AS SHOWN	3174 -10

Drawn.	
Date. OCT 2005	Rev.