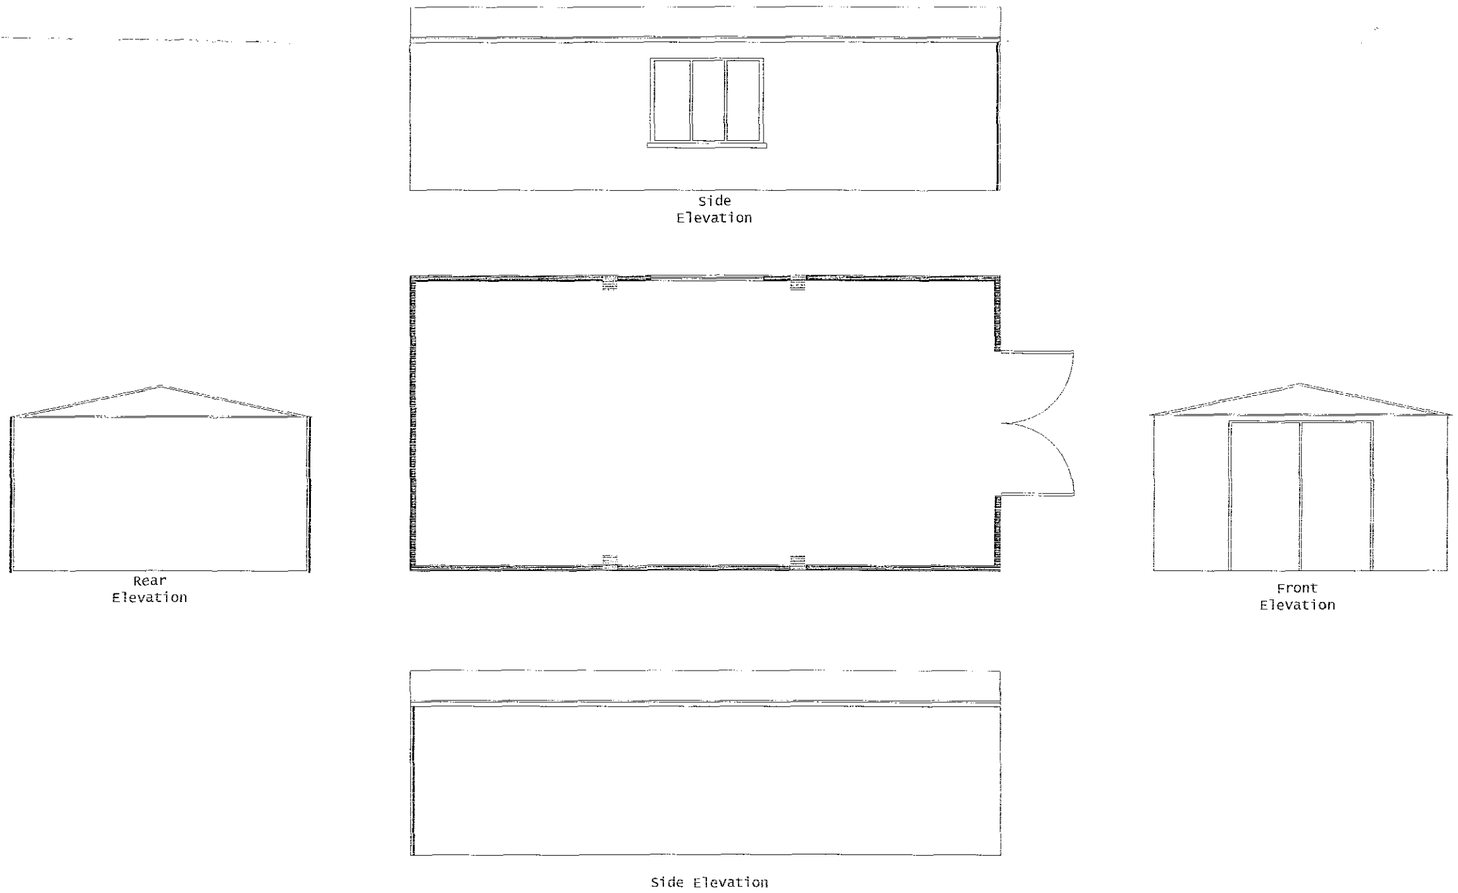

1589/04

Notes:

Height to Eaves : 3.1m

Height to Ridge : 61cm

Block work = 115mm thick, 585 Length,
210 Height.

Finish : Termalit Blocks with box profile cladding.

Roof: Box profile cladding.

LENGTH: 11.890
WIDTH: 5.870
HEIGHT: 3.5 cm
DOOR 2.830 WIDTH
— " — 3.5 cm HIGH

TITLE	Holland House Tractor Shed 001
DESCRIPTION	Proposed Replacement Of Existing Farm Building at Holland House, Sutton St. James
SCALE	1:100
DATE	12/11/2004
REVISED	28/11/2004
DRAWN BY	REB