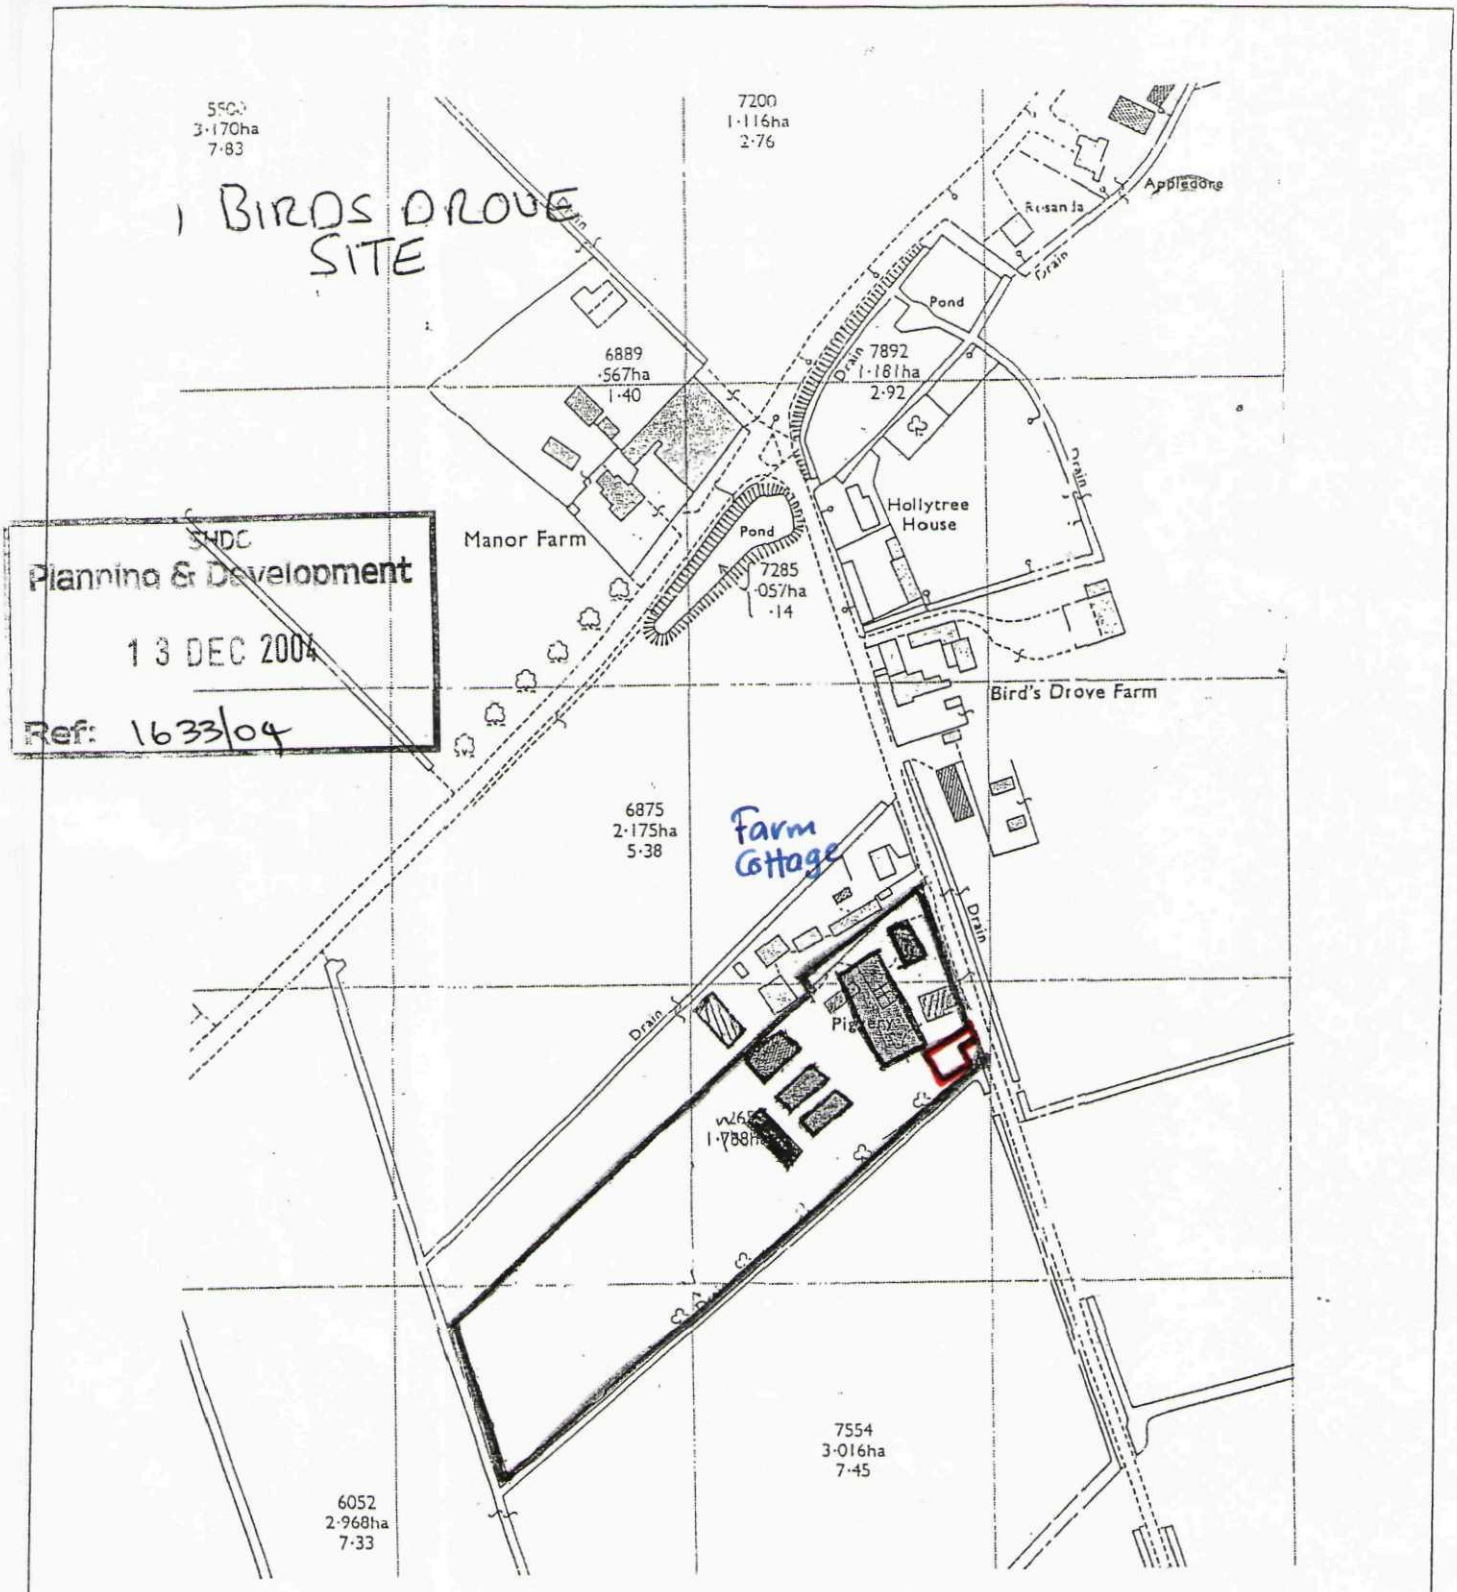

SHDC
Planning & Development
13 DEC 2004
Ref: 1633/04

CLIENT: Ms R Gadsden, No 2 Hartleys Cottage, Cock Fen Road, Lakesend, Wisbech	Reproduced by permission of Ordnance Survey on behalf of The Controller of Her Majesty's Stationery Office. Crown Copyright. All rights reserved. Licence No: 100039456	acorus rural property services
JOB TITLE: LOCATION PLAN – Birds Drove Sutton St James	**DATE: DECEMBER 2004** **SCALE: 1:2500**	Old Market Office 10 Risbygate Street Bury St Edmunds Suffolk IP33 3AA Tel: 01284 753271 Fax: 01284 748750