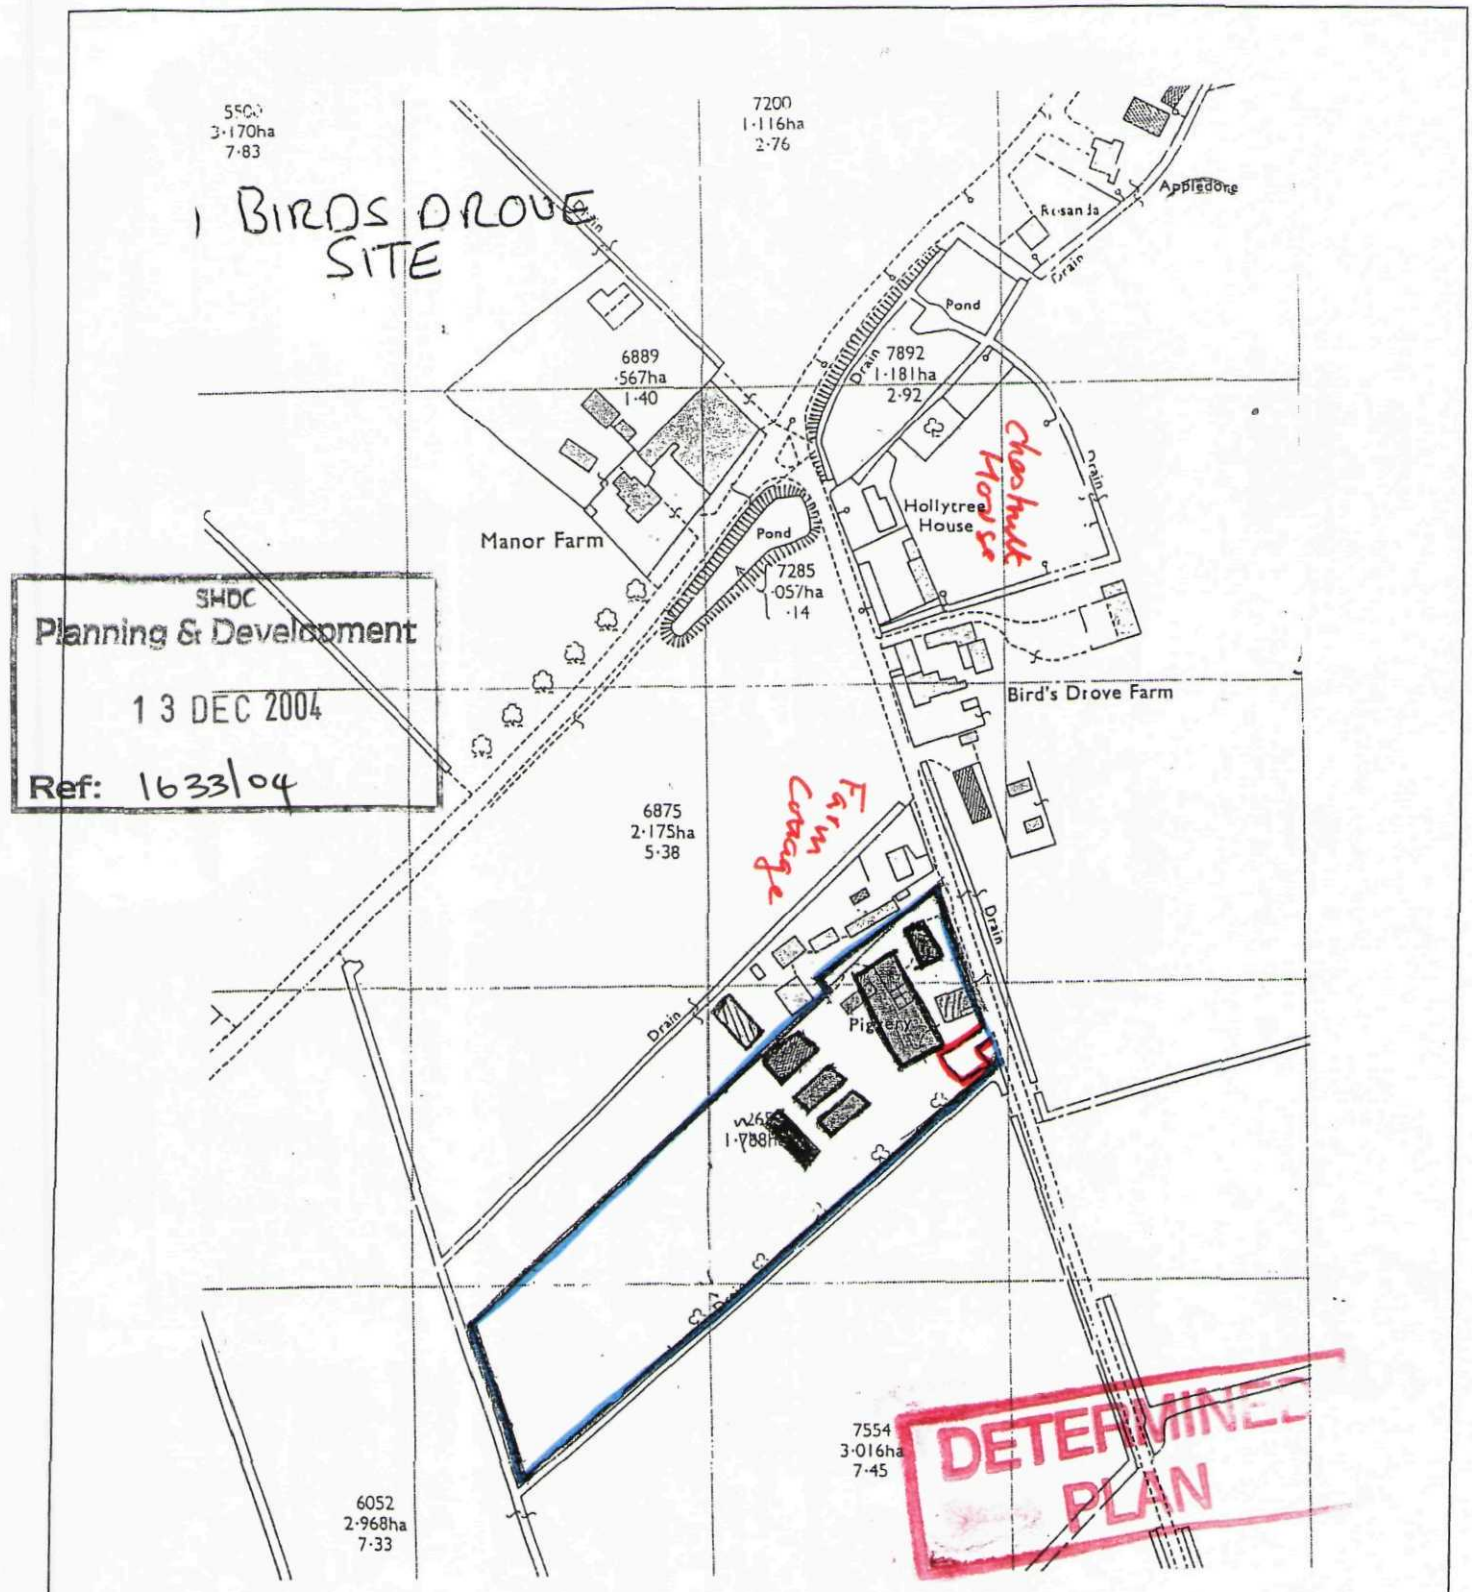


SHDC
Planning & Development
13 DEC 2004
Ref: 1633/04

DETERMINED PLAN

| | | |
|---|---|---|
| **CLIENT:**<br>Ms R Gadsden, No 2 Hartleys Cottage, Cock Fen Road, Lakesend, Wisbech | Reproduced by permission of Ordnance Survey on behalf of The Controller of Her Majesty's Stationery Office. Crown Copyright. All rights reserved. Licence No: 100039456 | acorus rural property services |
| **JOB TITLE:**<br>LOCATION PLAN – Birds Drove Sutton St James | **DATE: DECEMBER 2004**<br>**SCALE: 1:2500** | Old Market Office<br>10 Risbygate Street<br>Bury St Edmunds<br>Suffolk IP33 3AA<br>Tel: 01284 753271<br>Fax: 01284 748750 |