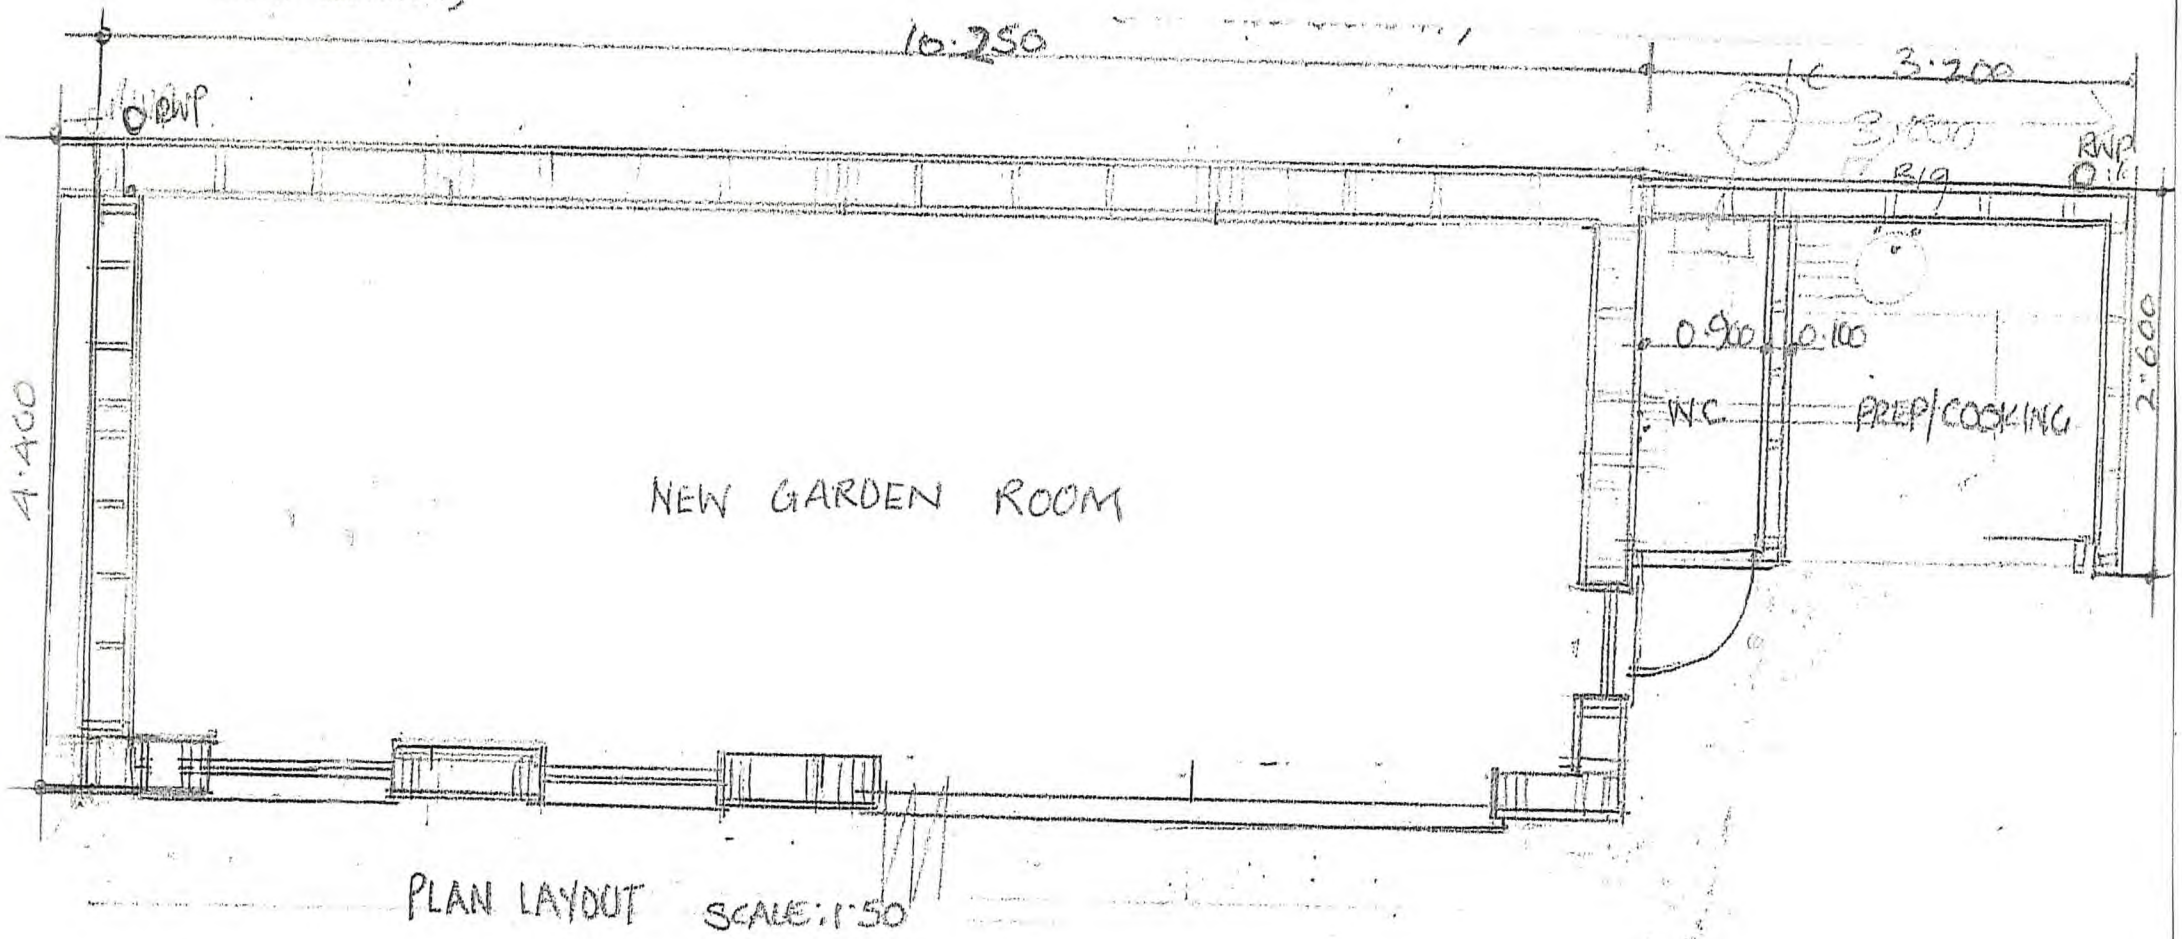


PLAN LAYOUT SCALE: 1:50

DRAW NO: 01 - KING: FEB 25
* REVISED