




Front Elevation




Rear Elevation

Materials to match
existing

Proposed

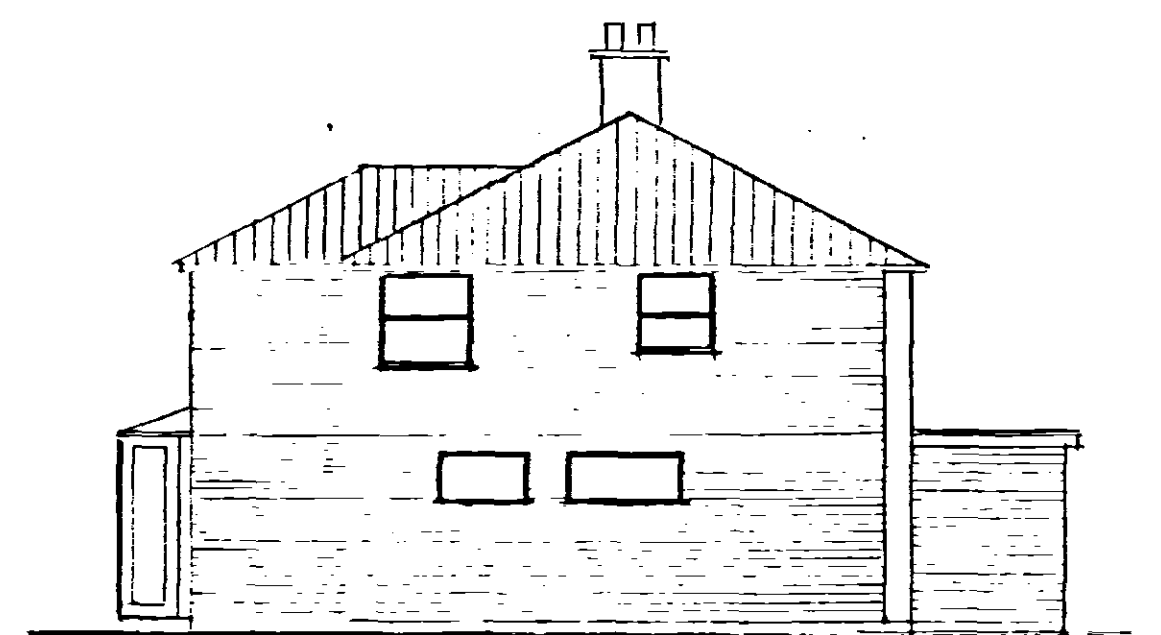


Side Elevation

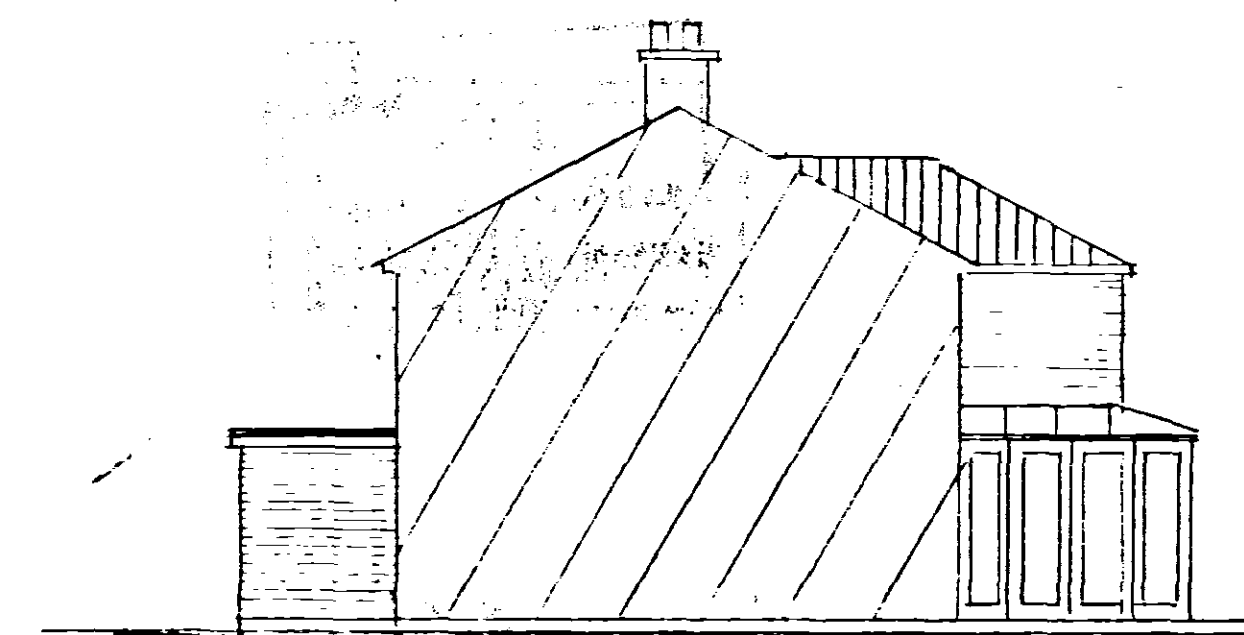


Side Elevation

Proposed Ground Floor

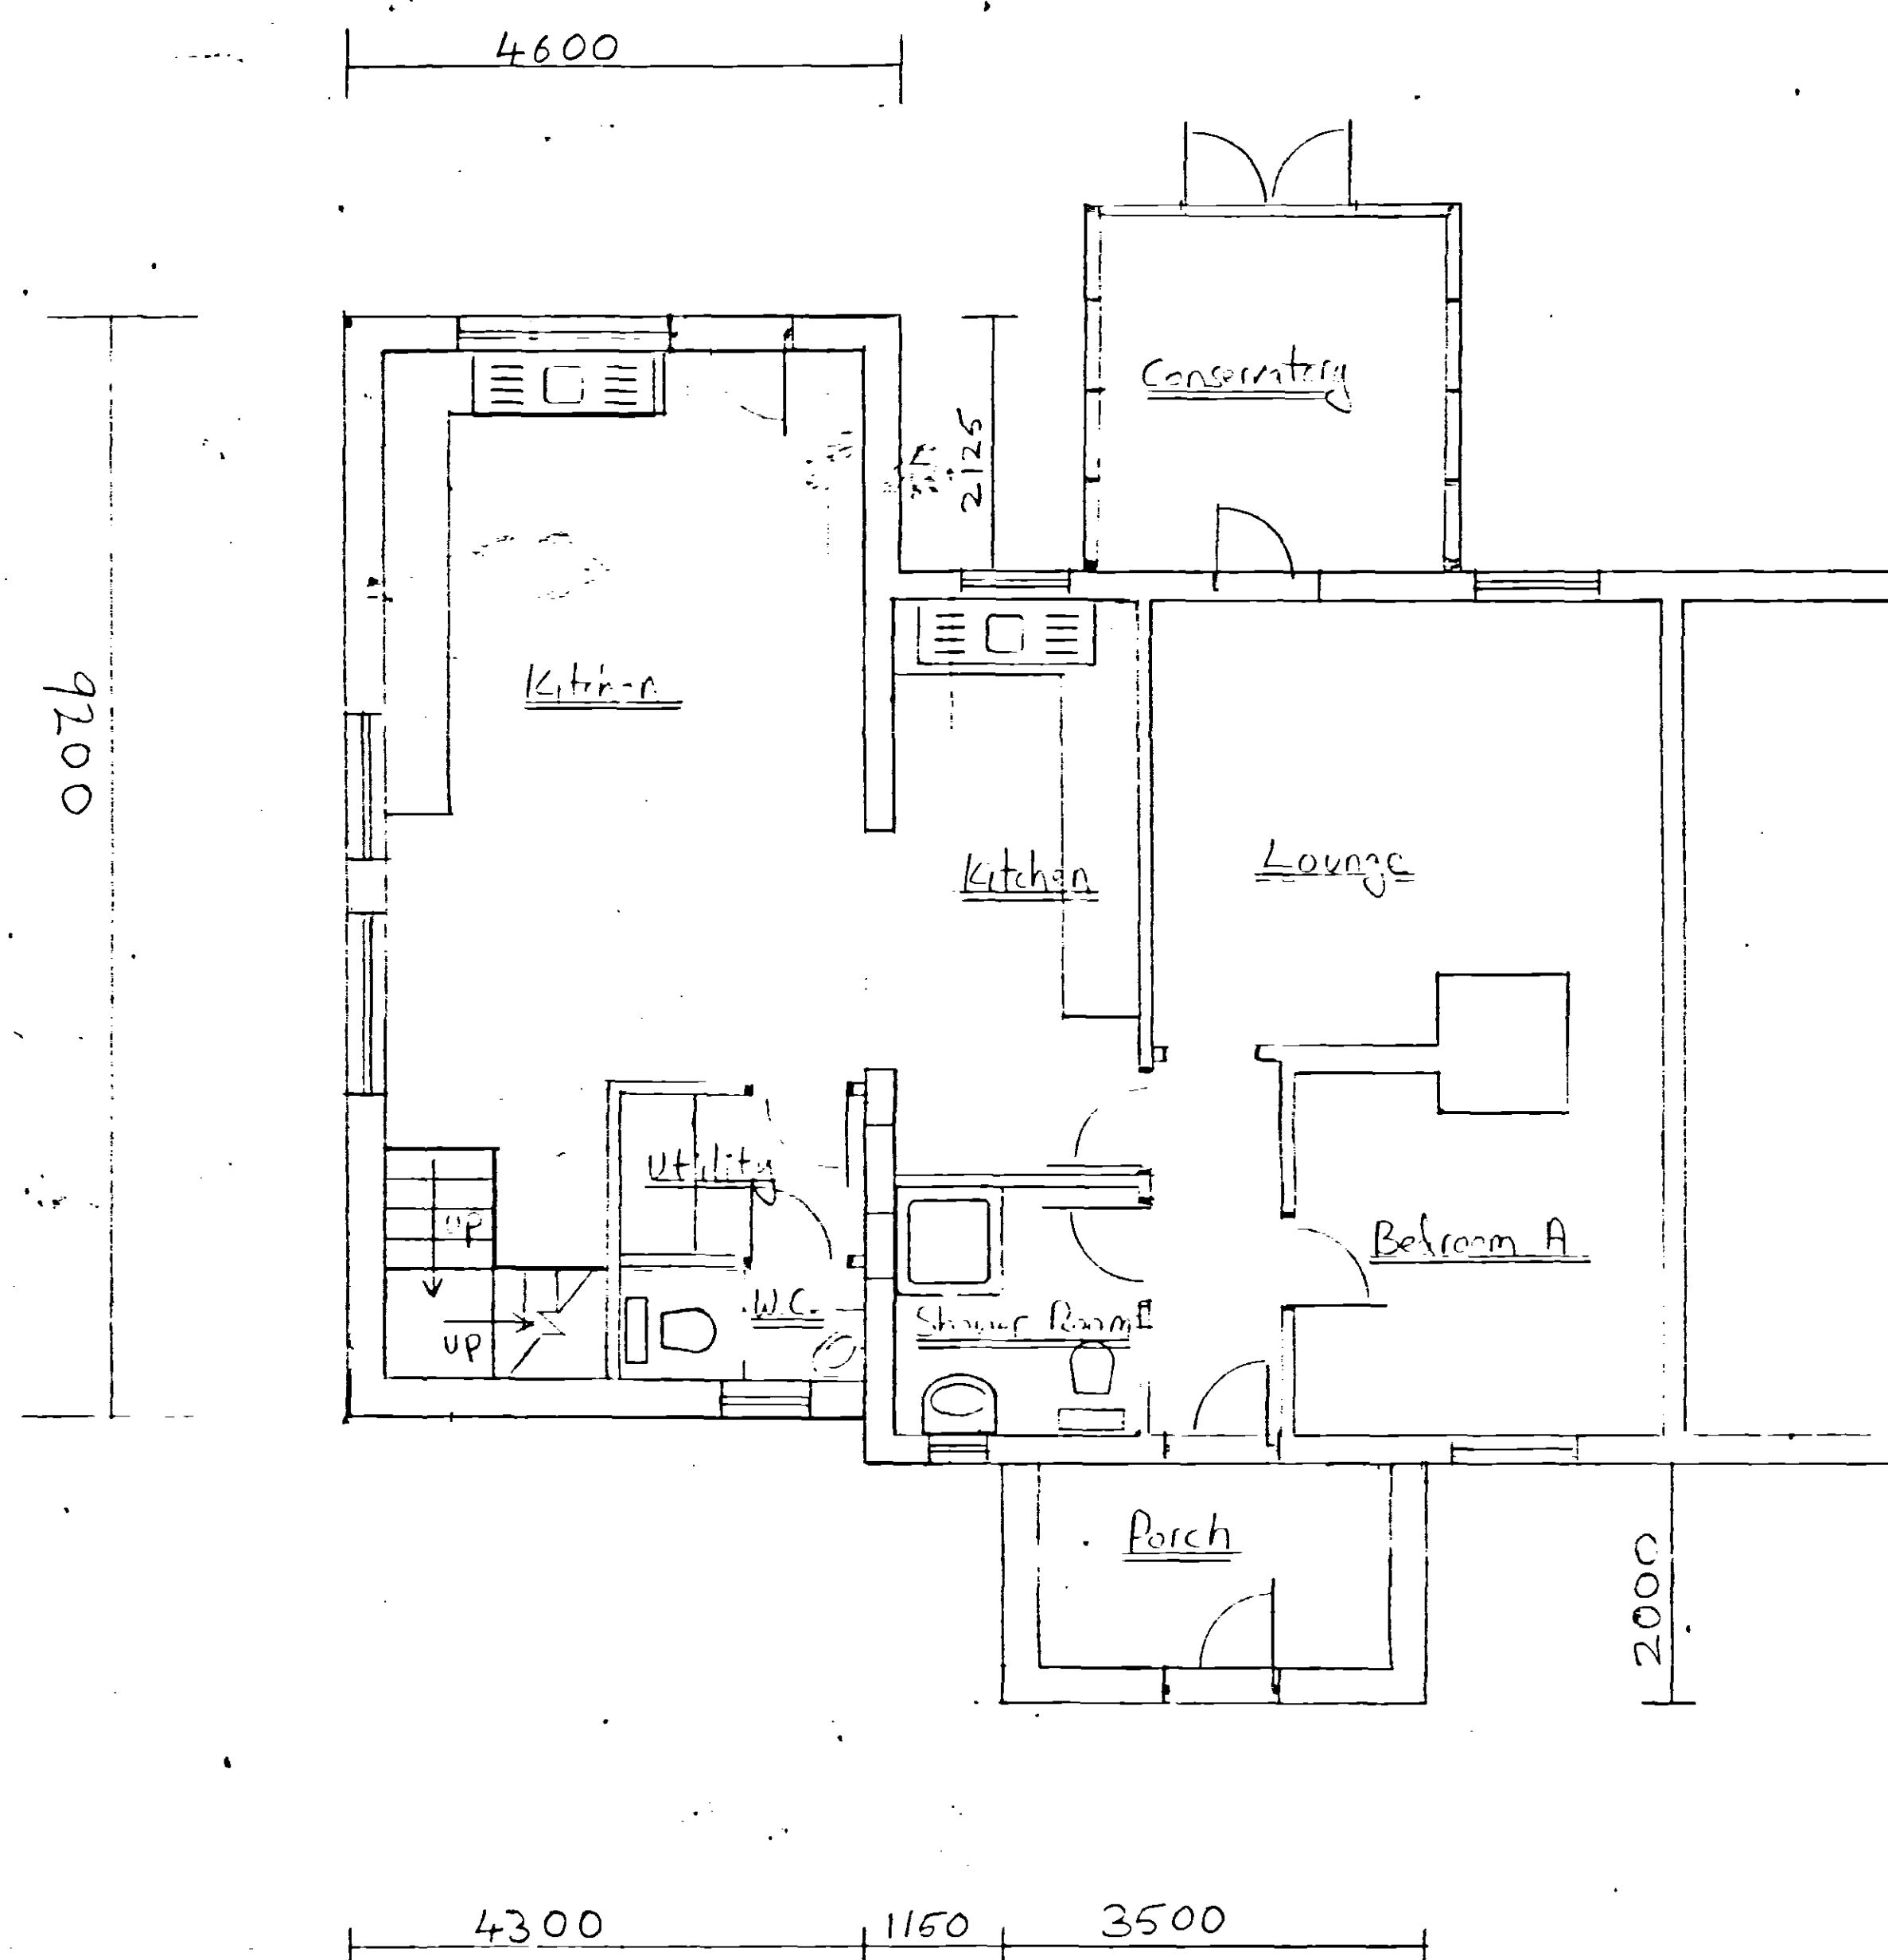

Proposed First Floor

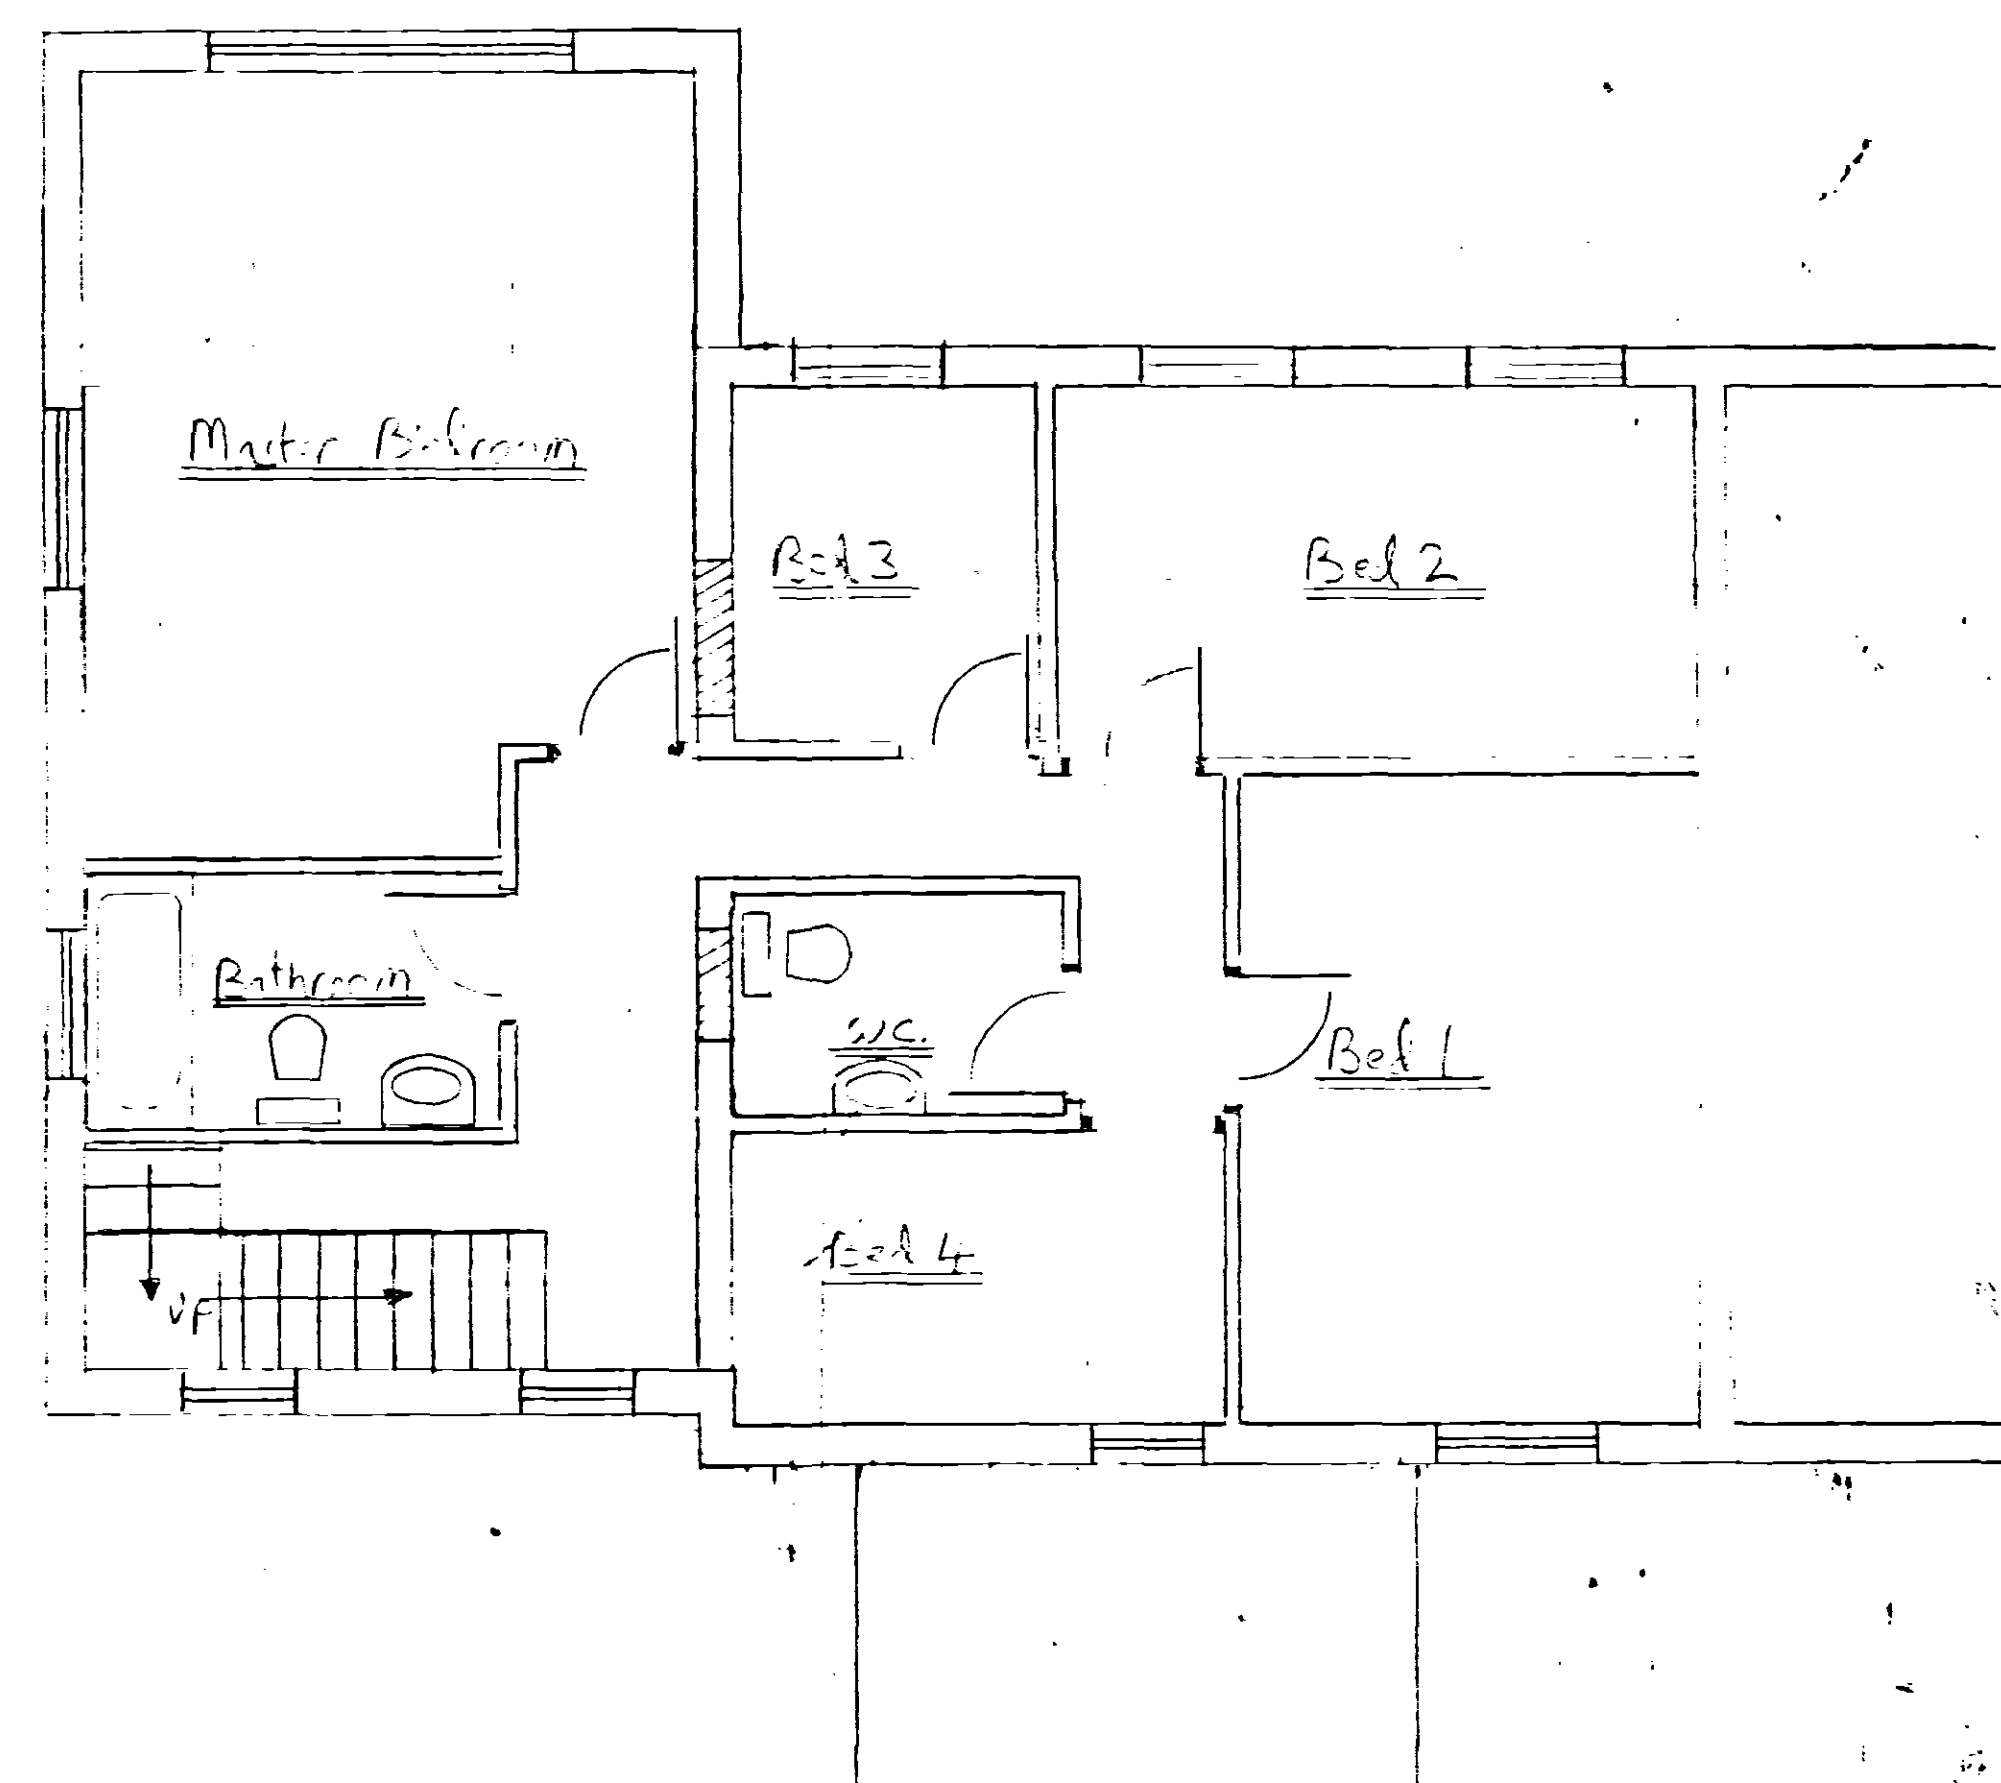

AAB (Aafess Ltd)
87, Leverington Common,
Leverington,
Wisbech,
Cambs.
PE13 6BH.

Tel 01945-466266
or 01836-24000

SHDC
Planning & Development
16 JAN 2008
Ref: 0067/08

DEVELOPED
PLAN