


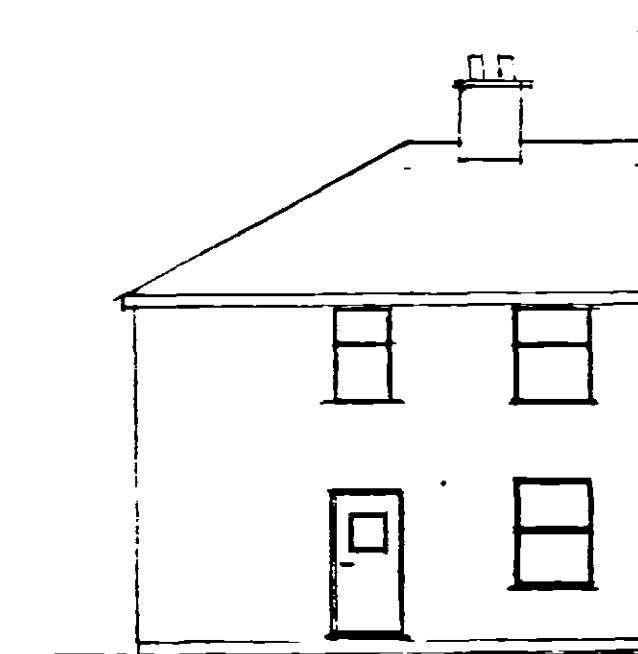


Front Elevation



Rear Elevation





Side Elevation

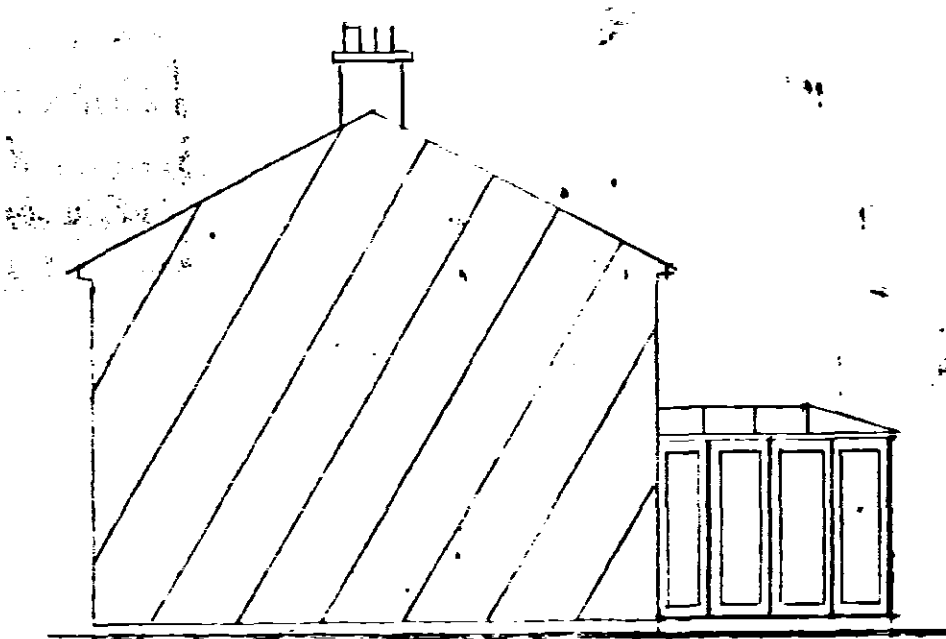

Side Elevation


Existing Elevations and Plans

Ground Floor

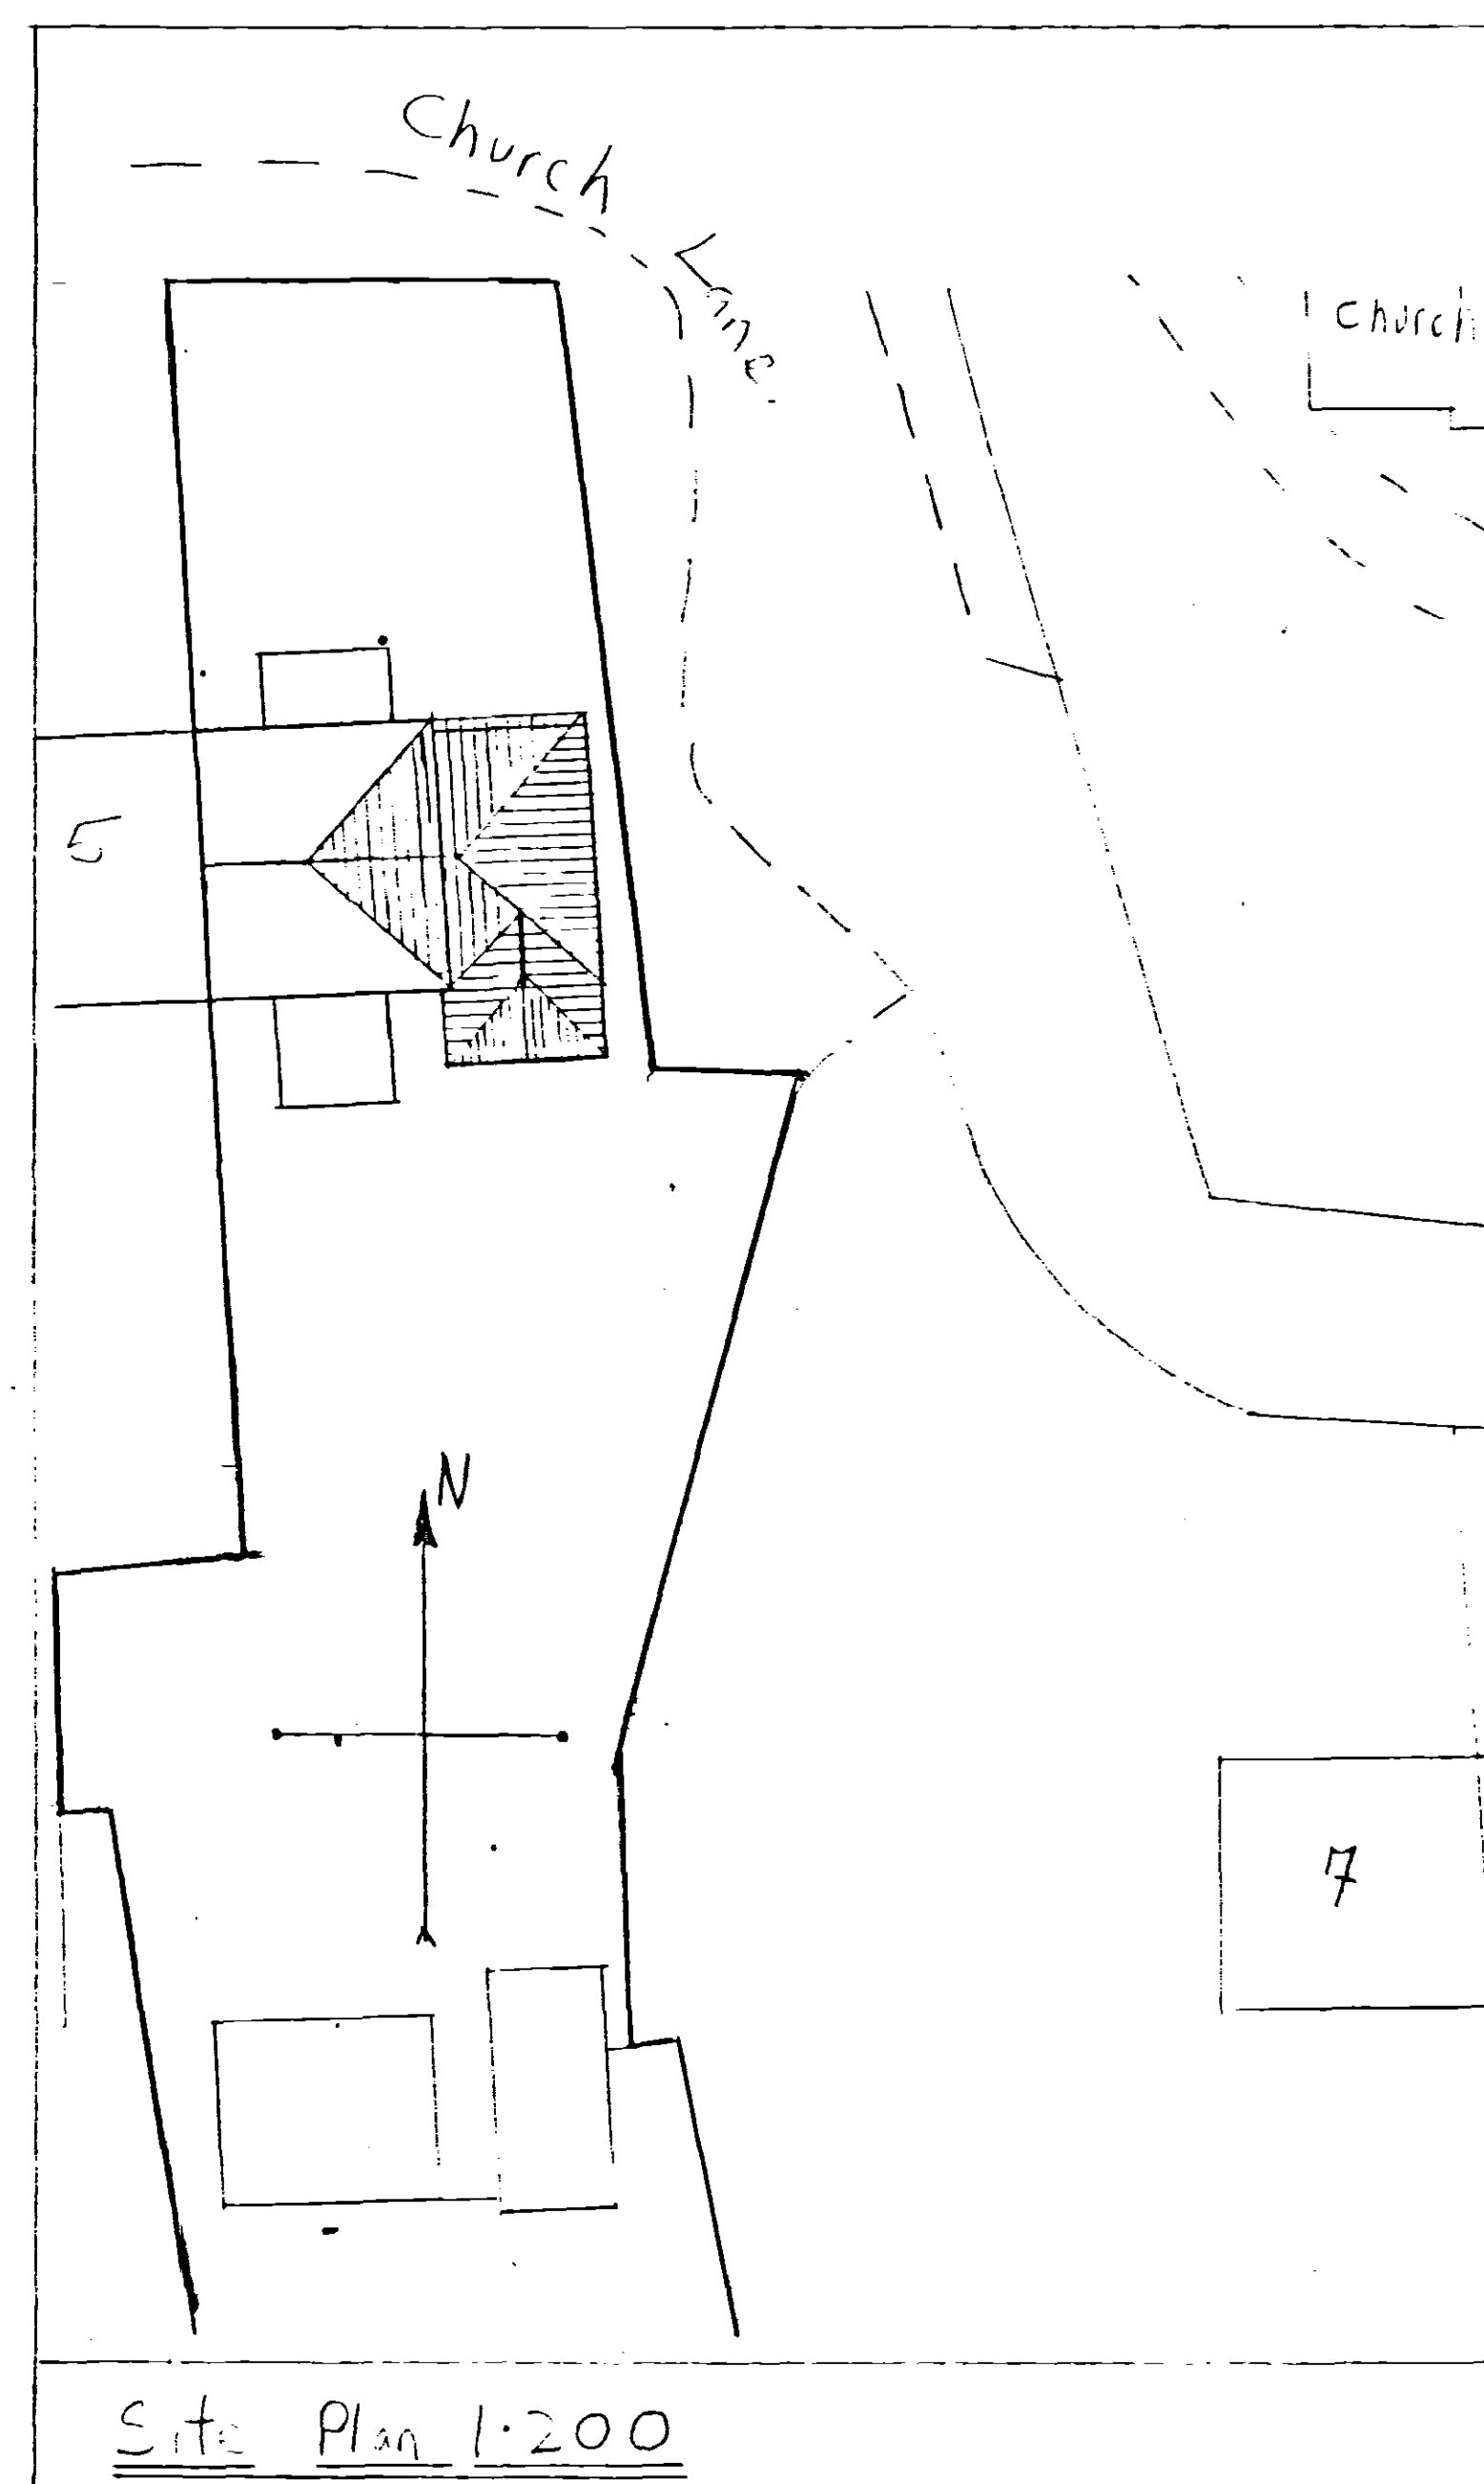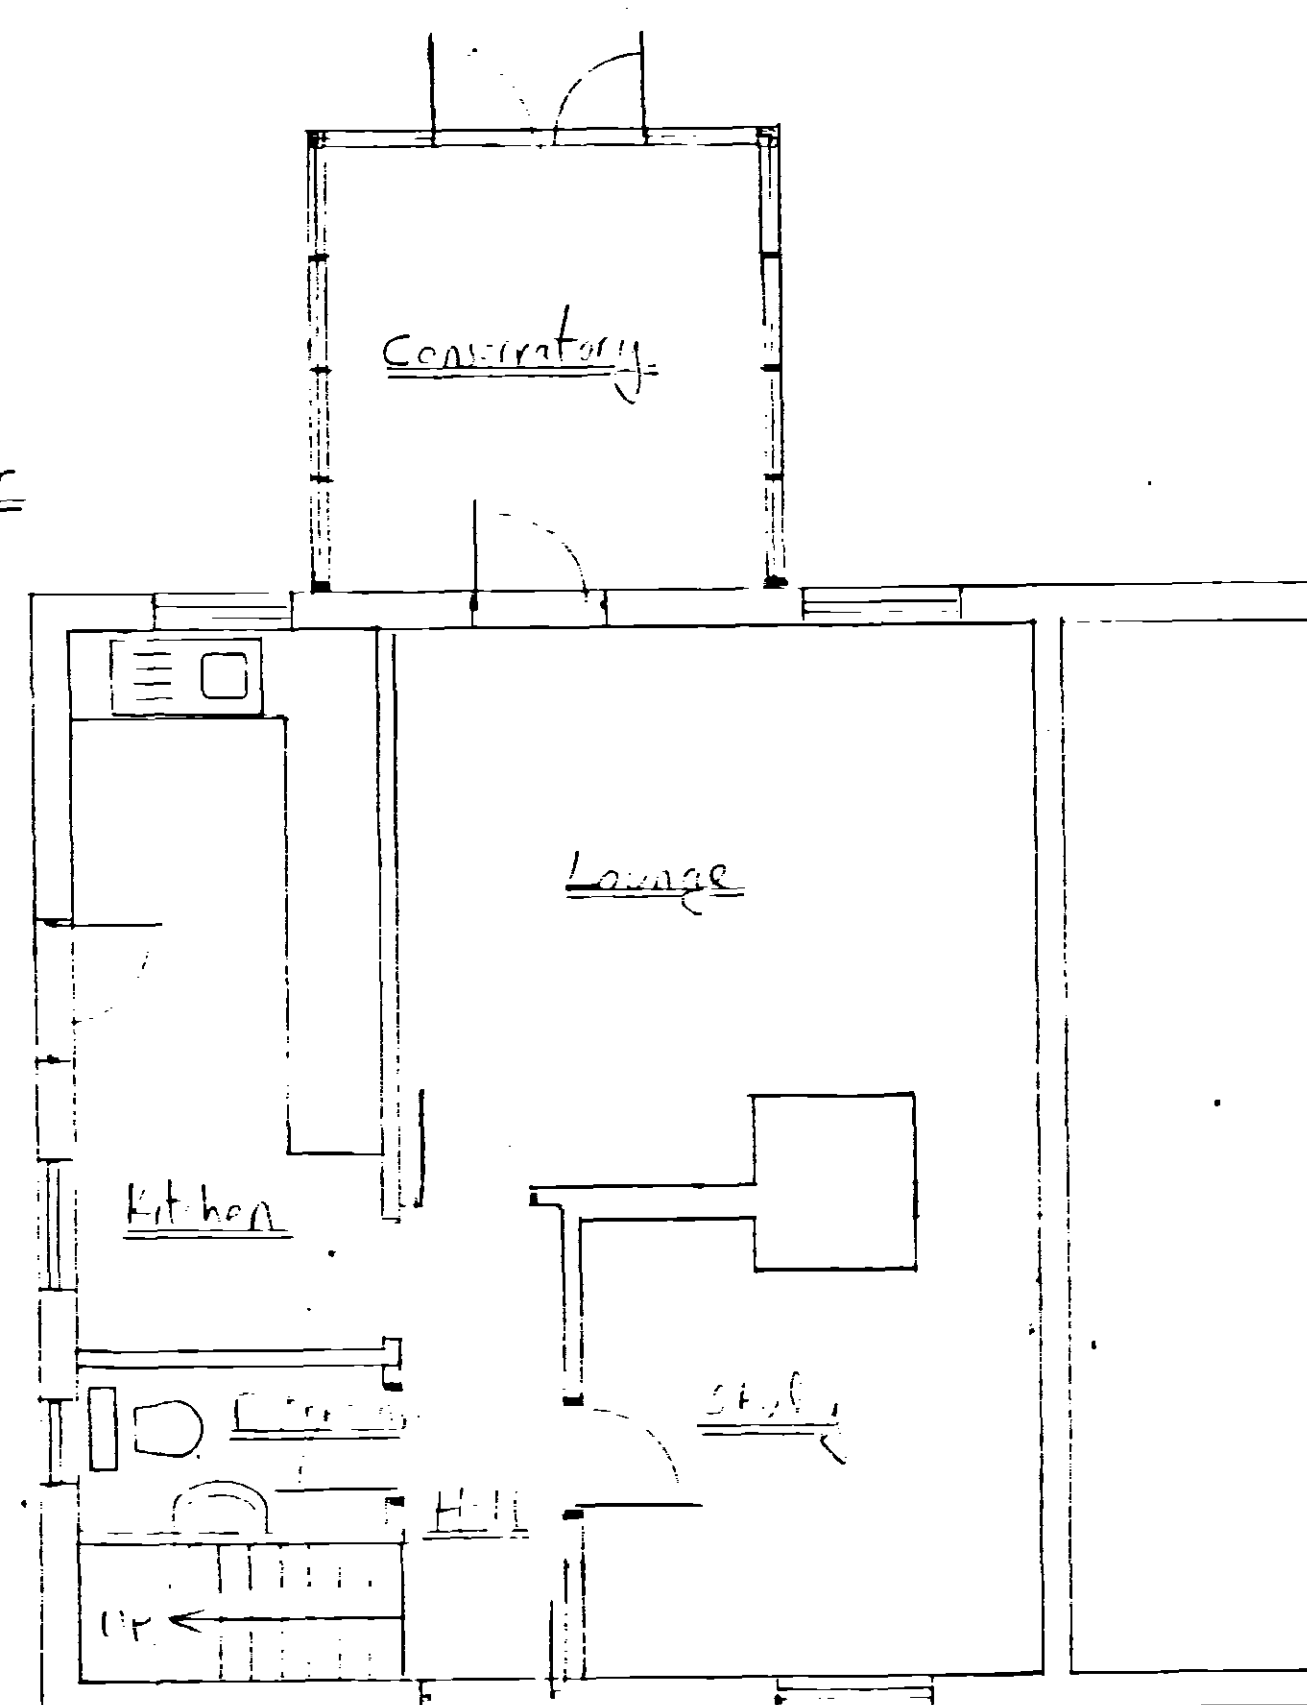

Site Plan 1:200


First Floor

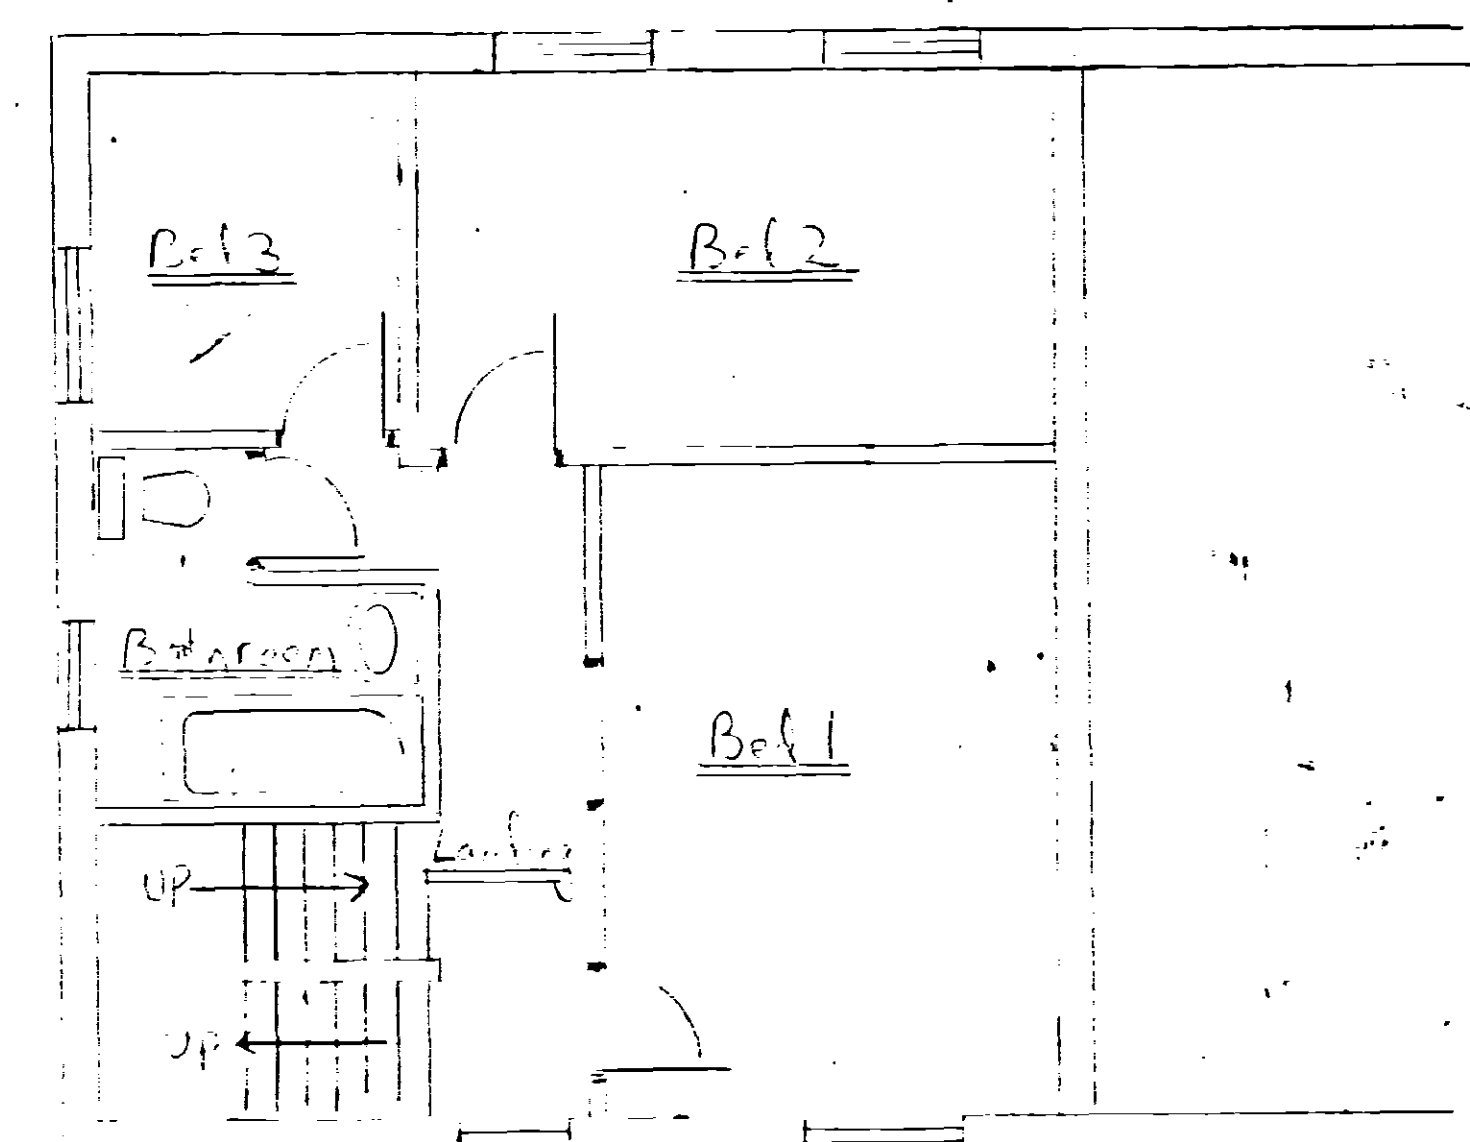

(AAB) Anfos Ltd
67, Loxington Common,
Loxington,
Wiltshire,
Salisbury
SP13 6LH

Tel 01753 466266
or 07830 280446

PLAN

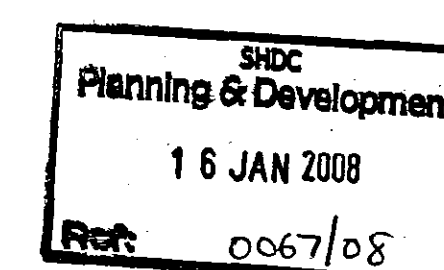

Proposed Extension
For
Mr & Mrs Upson,
6 Church Lane,
Tuttle St Mary,
Wiltshire.

Planning I

Scale 1/100, 1/50