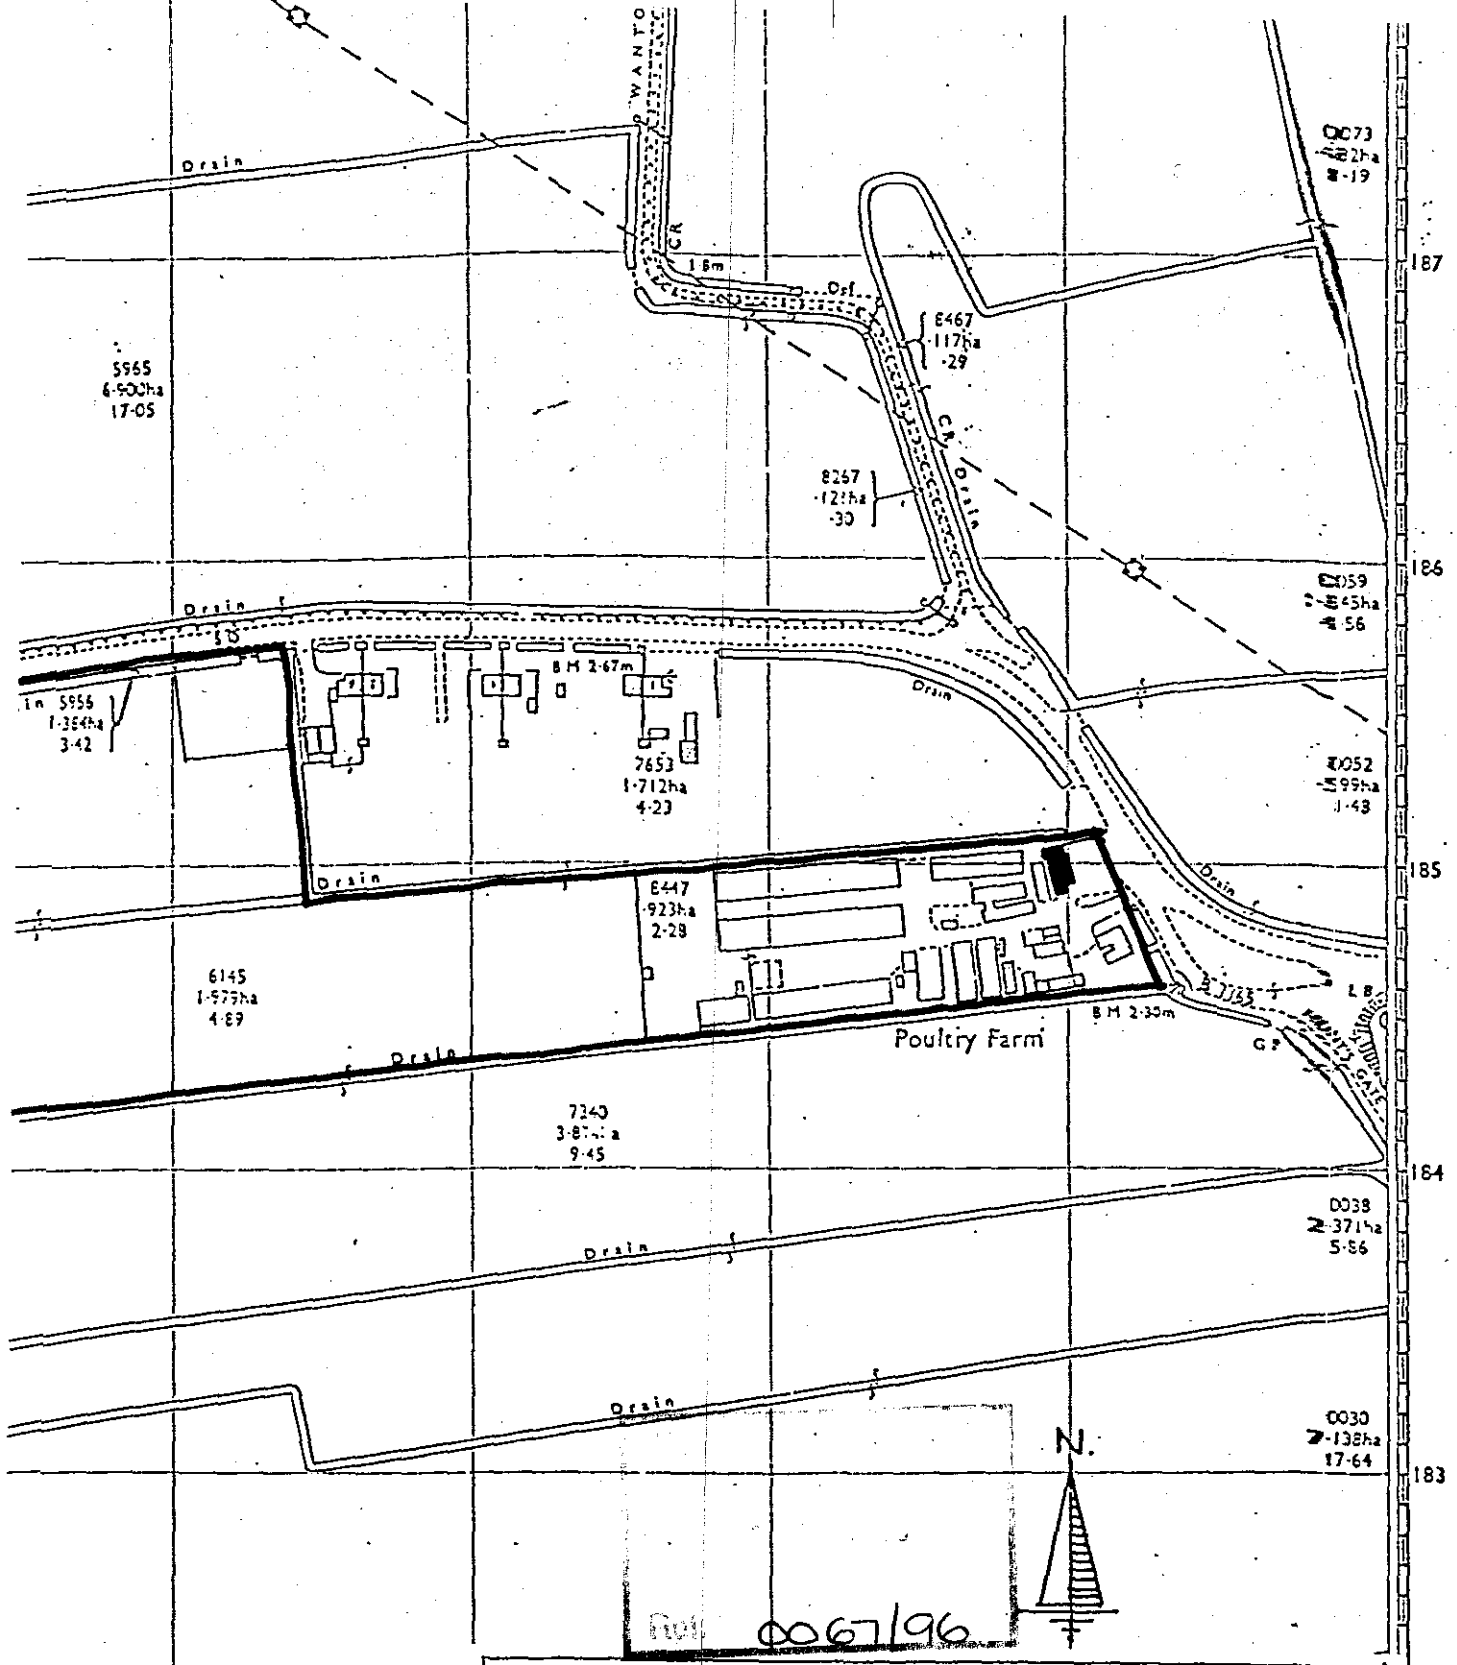

Ref 0067/96

O.A.Chapman & Son

Chartered Surveyors

9 Princes Street
Norwich
NR3 1AZ

15 Regent Road
Lowestoft
NR32 1PA

Date	Jan. 96.	Scale	1:2500	Ref	NB471·89

Reproduced by permission of the Ordnance Survey Controller.
Crown Copyright reserved. Licence No. ES780340X

TF4218-4310