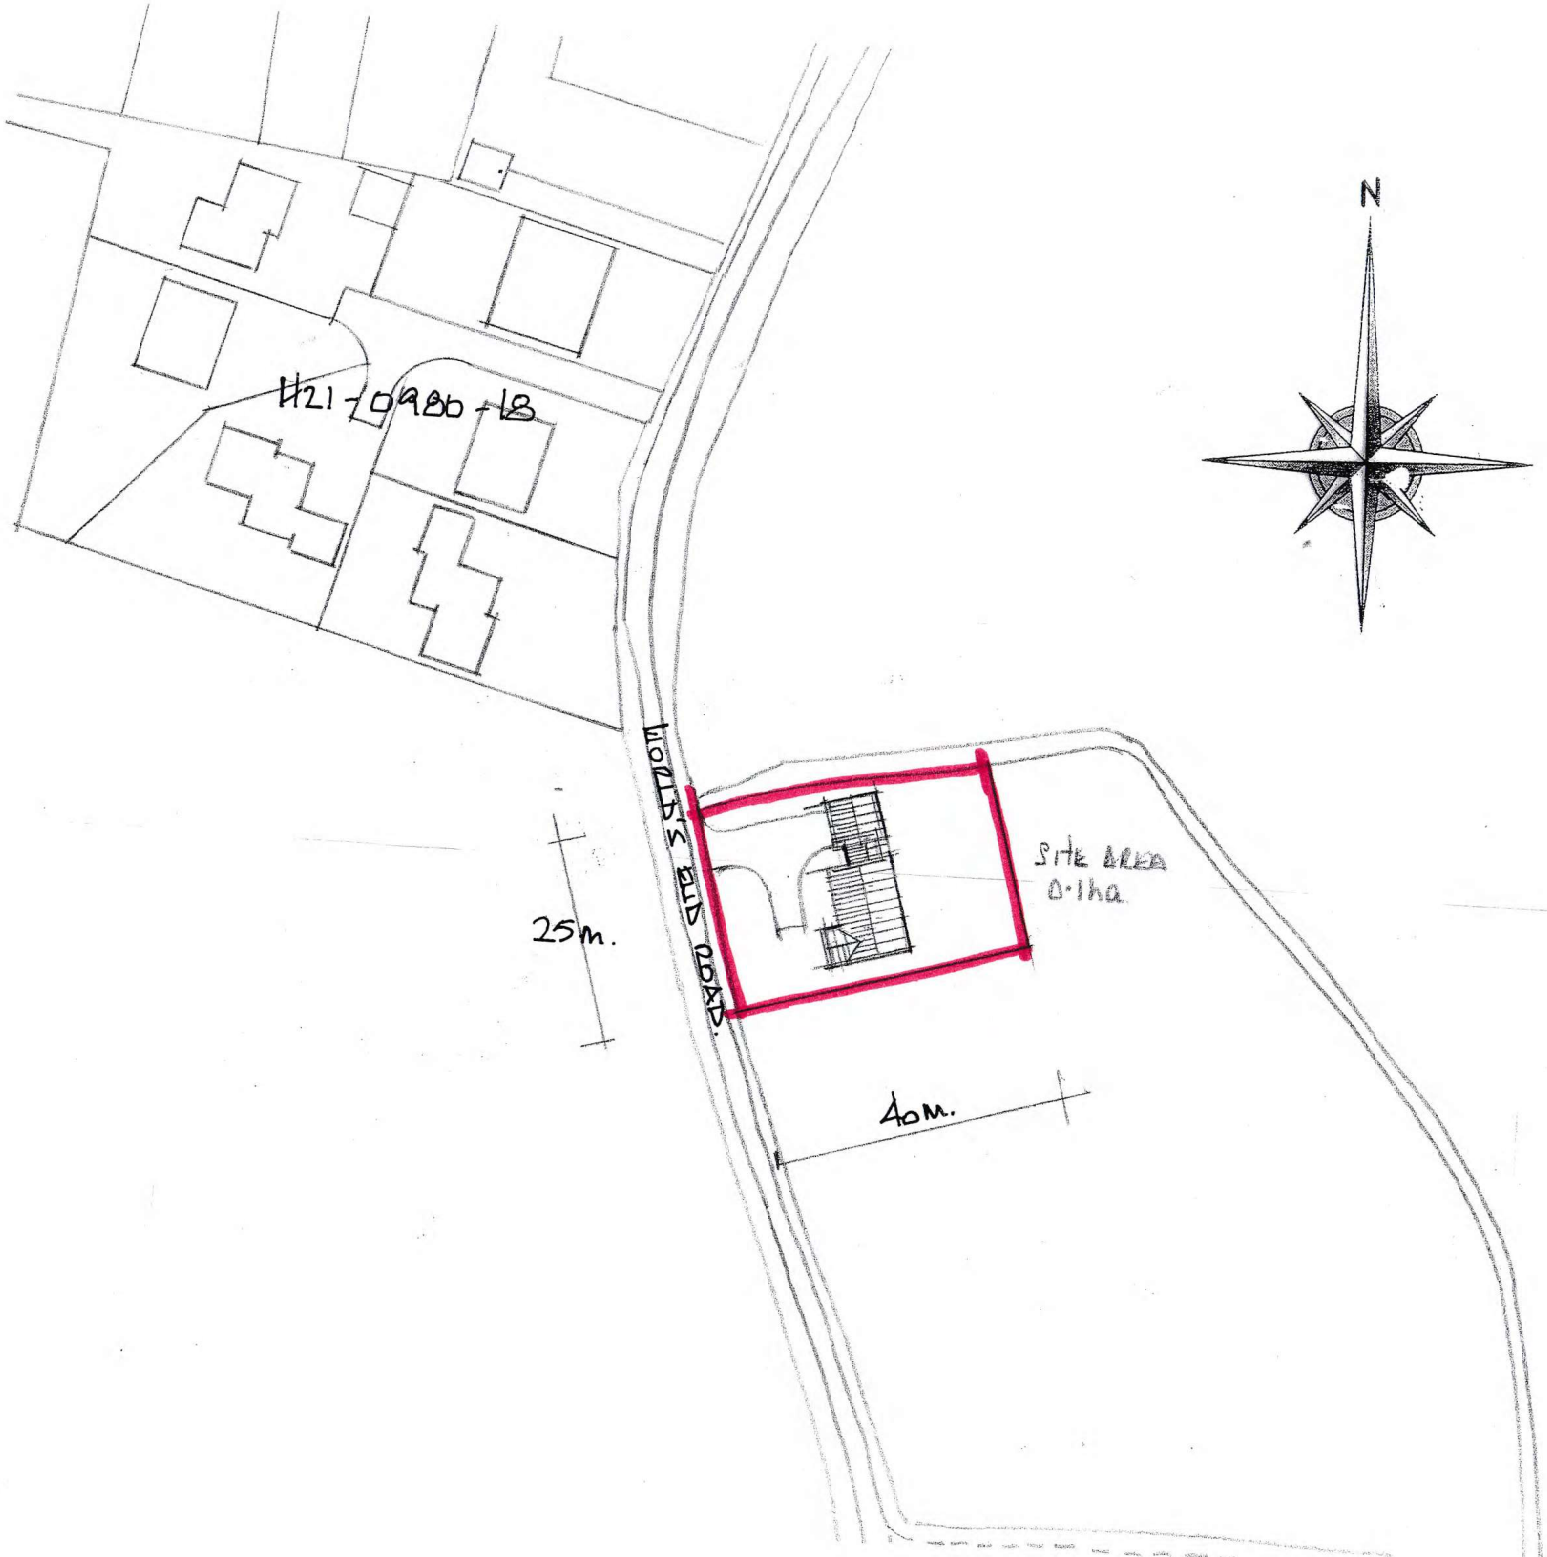


EAST MIDLANDS
DESIGN ASSOC.

Architectural Consultants

Willow Lodge
Horseshoe Road
Spalding
Lincs
PE11 3JA

Tel/fax :- 01775 767968
E-mail :- willowlodge@zoom.co.uk
Mobile phone :-07710 815044

Client

MR R. & MRS M HOWSE

Project.

RESIDENTIAL DEVELOPMENT AT
WORLD'S END ROAD
TYDD ST MARY
PE13 5QN

Drawing

BLOCK PLAN

Scale

1:1000

Date

OCT 21

Drawn

AL.

Dwg No.

1192/01

Rev.