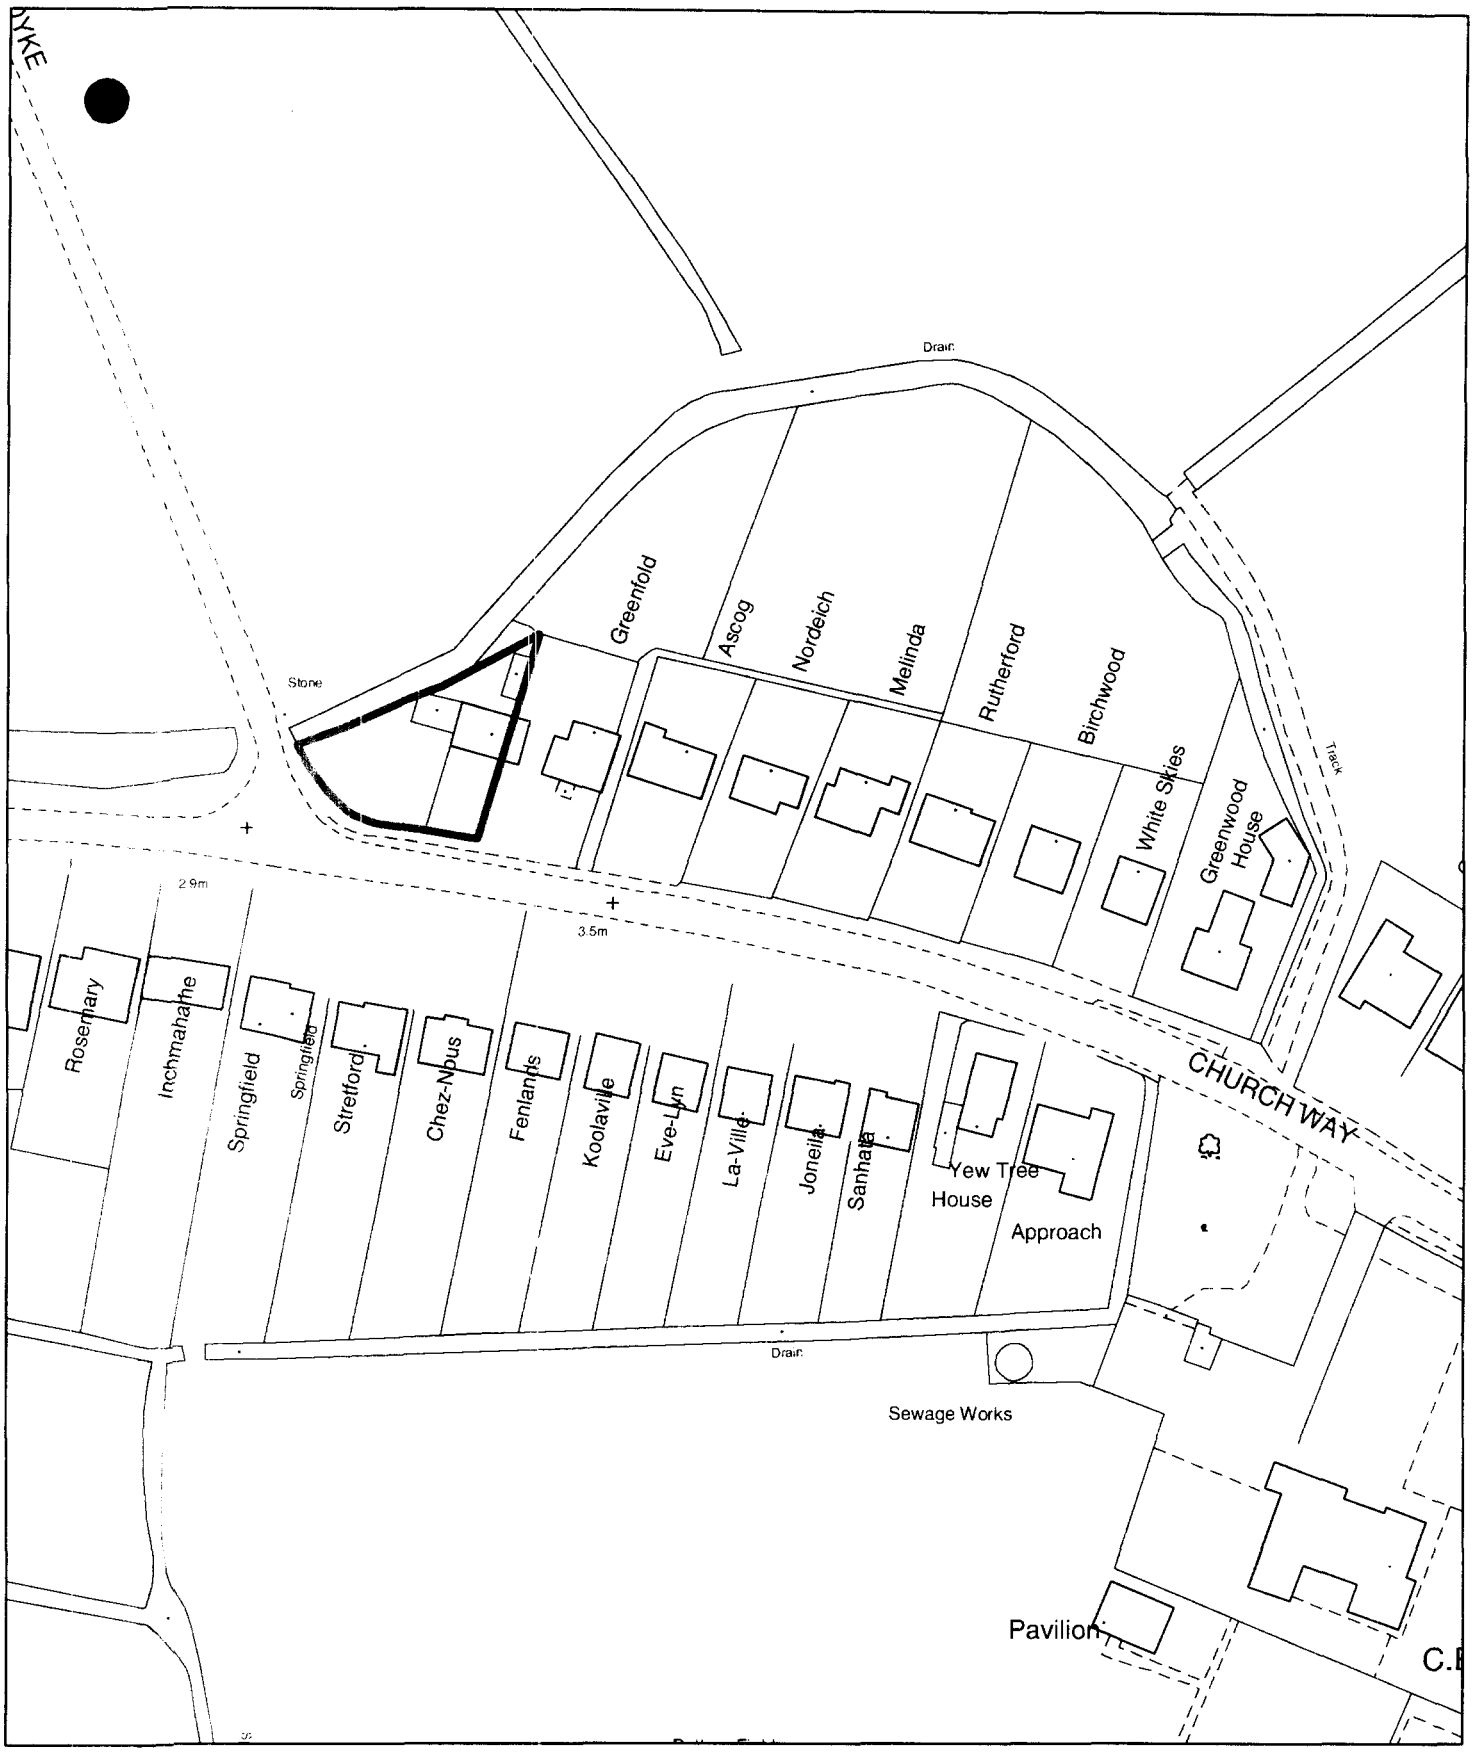


Planning Application Location Plan
Ward Member Notification


H21/0106/03

Scale: 1:1250

Planning and Development

Council Offices, Priory Road, Spalding, Lincolnshire
PE11 2XE

PLEASE DO NOT COPY THIS PLAN
This map is reproduced from Ordnance Survey material with permission of Ordnance Survey on behalf of Her Majesty's Stationery Office (c) Crown copyright. Unauthorised reproduction infringes Crown copyright and may lead to prosecution or civil proceedings. South Holland District Council LA079413 2003

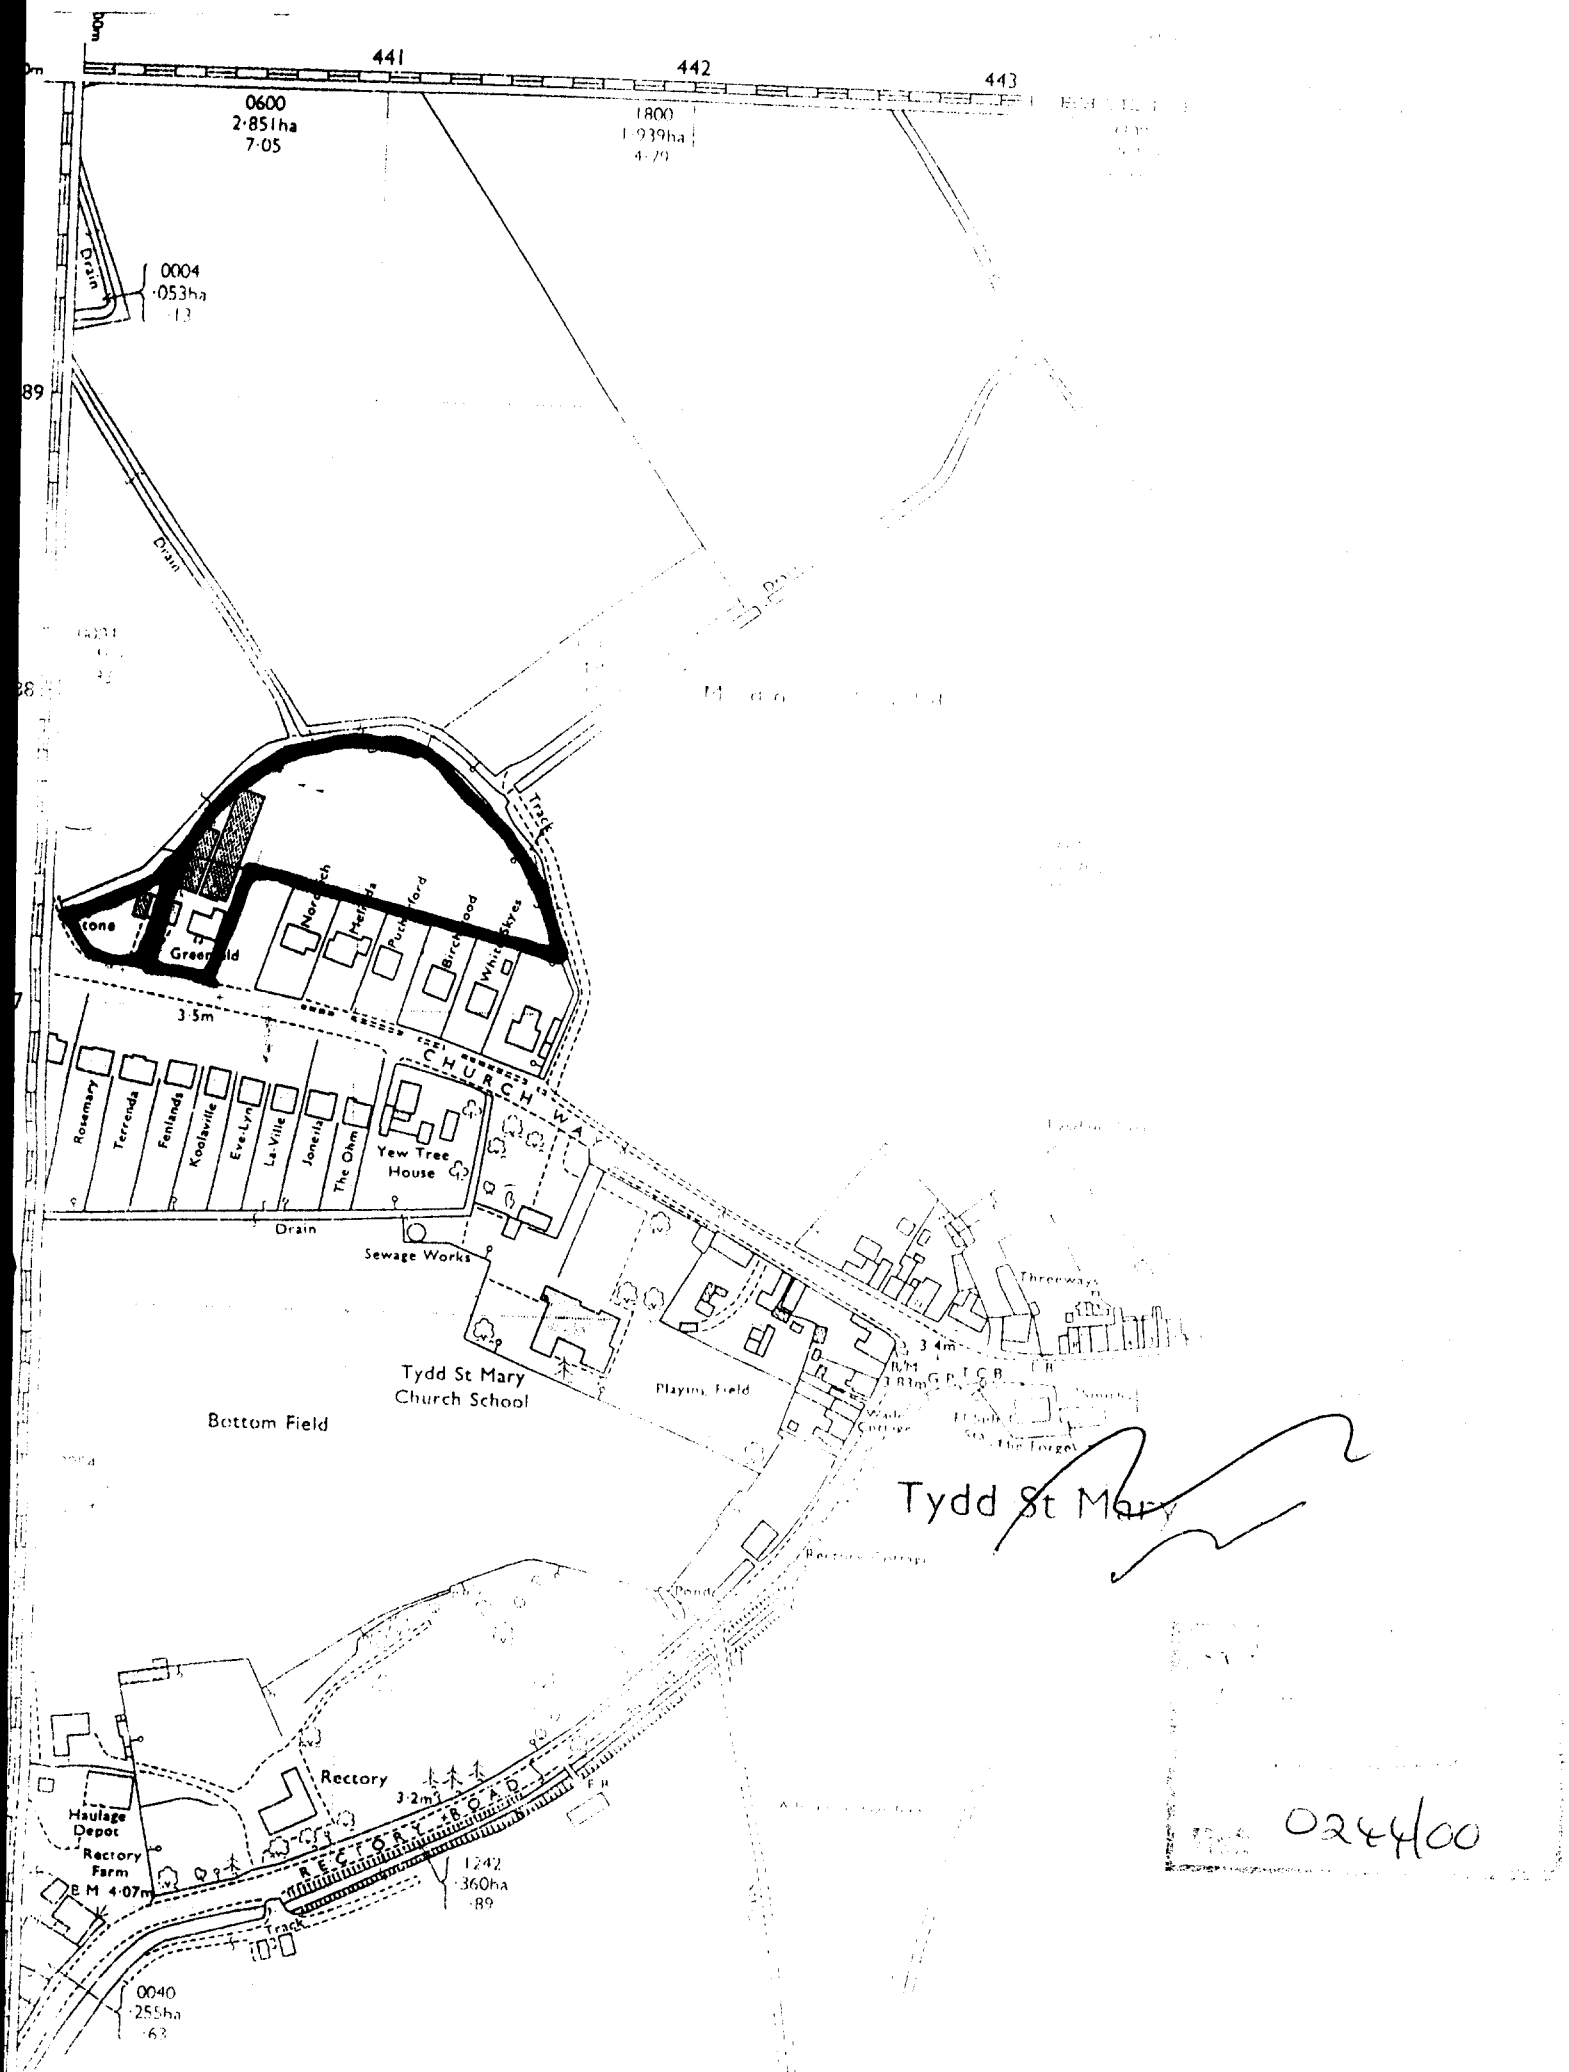
441
442
443
0600
2·851ha
7·05
1800
1·939ha
4·70
0004
·053ha
·13
Drain
Track
Greenfield
Norwich
Hafod-y-Gan
Pucklechurch
Birchwood
White Skyes
3·5m
CHURCHWAY
Rosemary
Terrenda
Fenlands
Koolaville
Eve-Lyn
La Ville
Jonelda
The Ohm
Yew Tree House
Drain
Sewage Works
Tydd St Mary Church School
Playing Field
Bottom Field
Threeways
3·4m
Tydd St Mary
Rectory
3·2m
Haulage Depot
Rectory Farm
B M 4·07m
RECTORY ROAD
1242
·360ha
·89
Track
0040
·255ha
·63
Pond

024400