
TREES
1 WILLOW HEIGHT 5m canopy 6m
2 FIELD MAPLE HEIGHT 5M canopy 5m
3 POPLAR HEIGHT 12M canopy 4m
4 MULTIPLE ASH SELF SEEDED HEIGHT 8M canopy multiple 3m
5 -6-7-8- as 4
9 POPLAR HEIGHT 12M canopy 5m
10 ----------

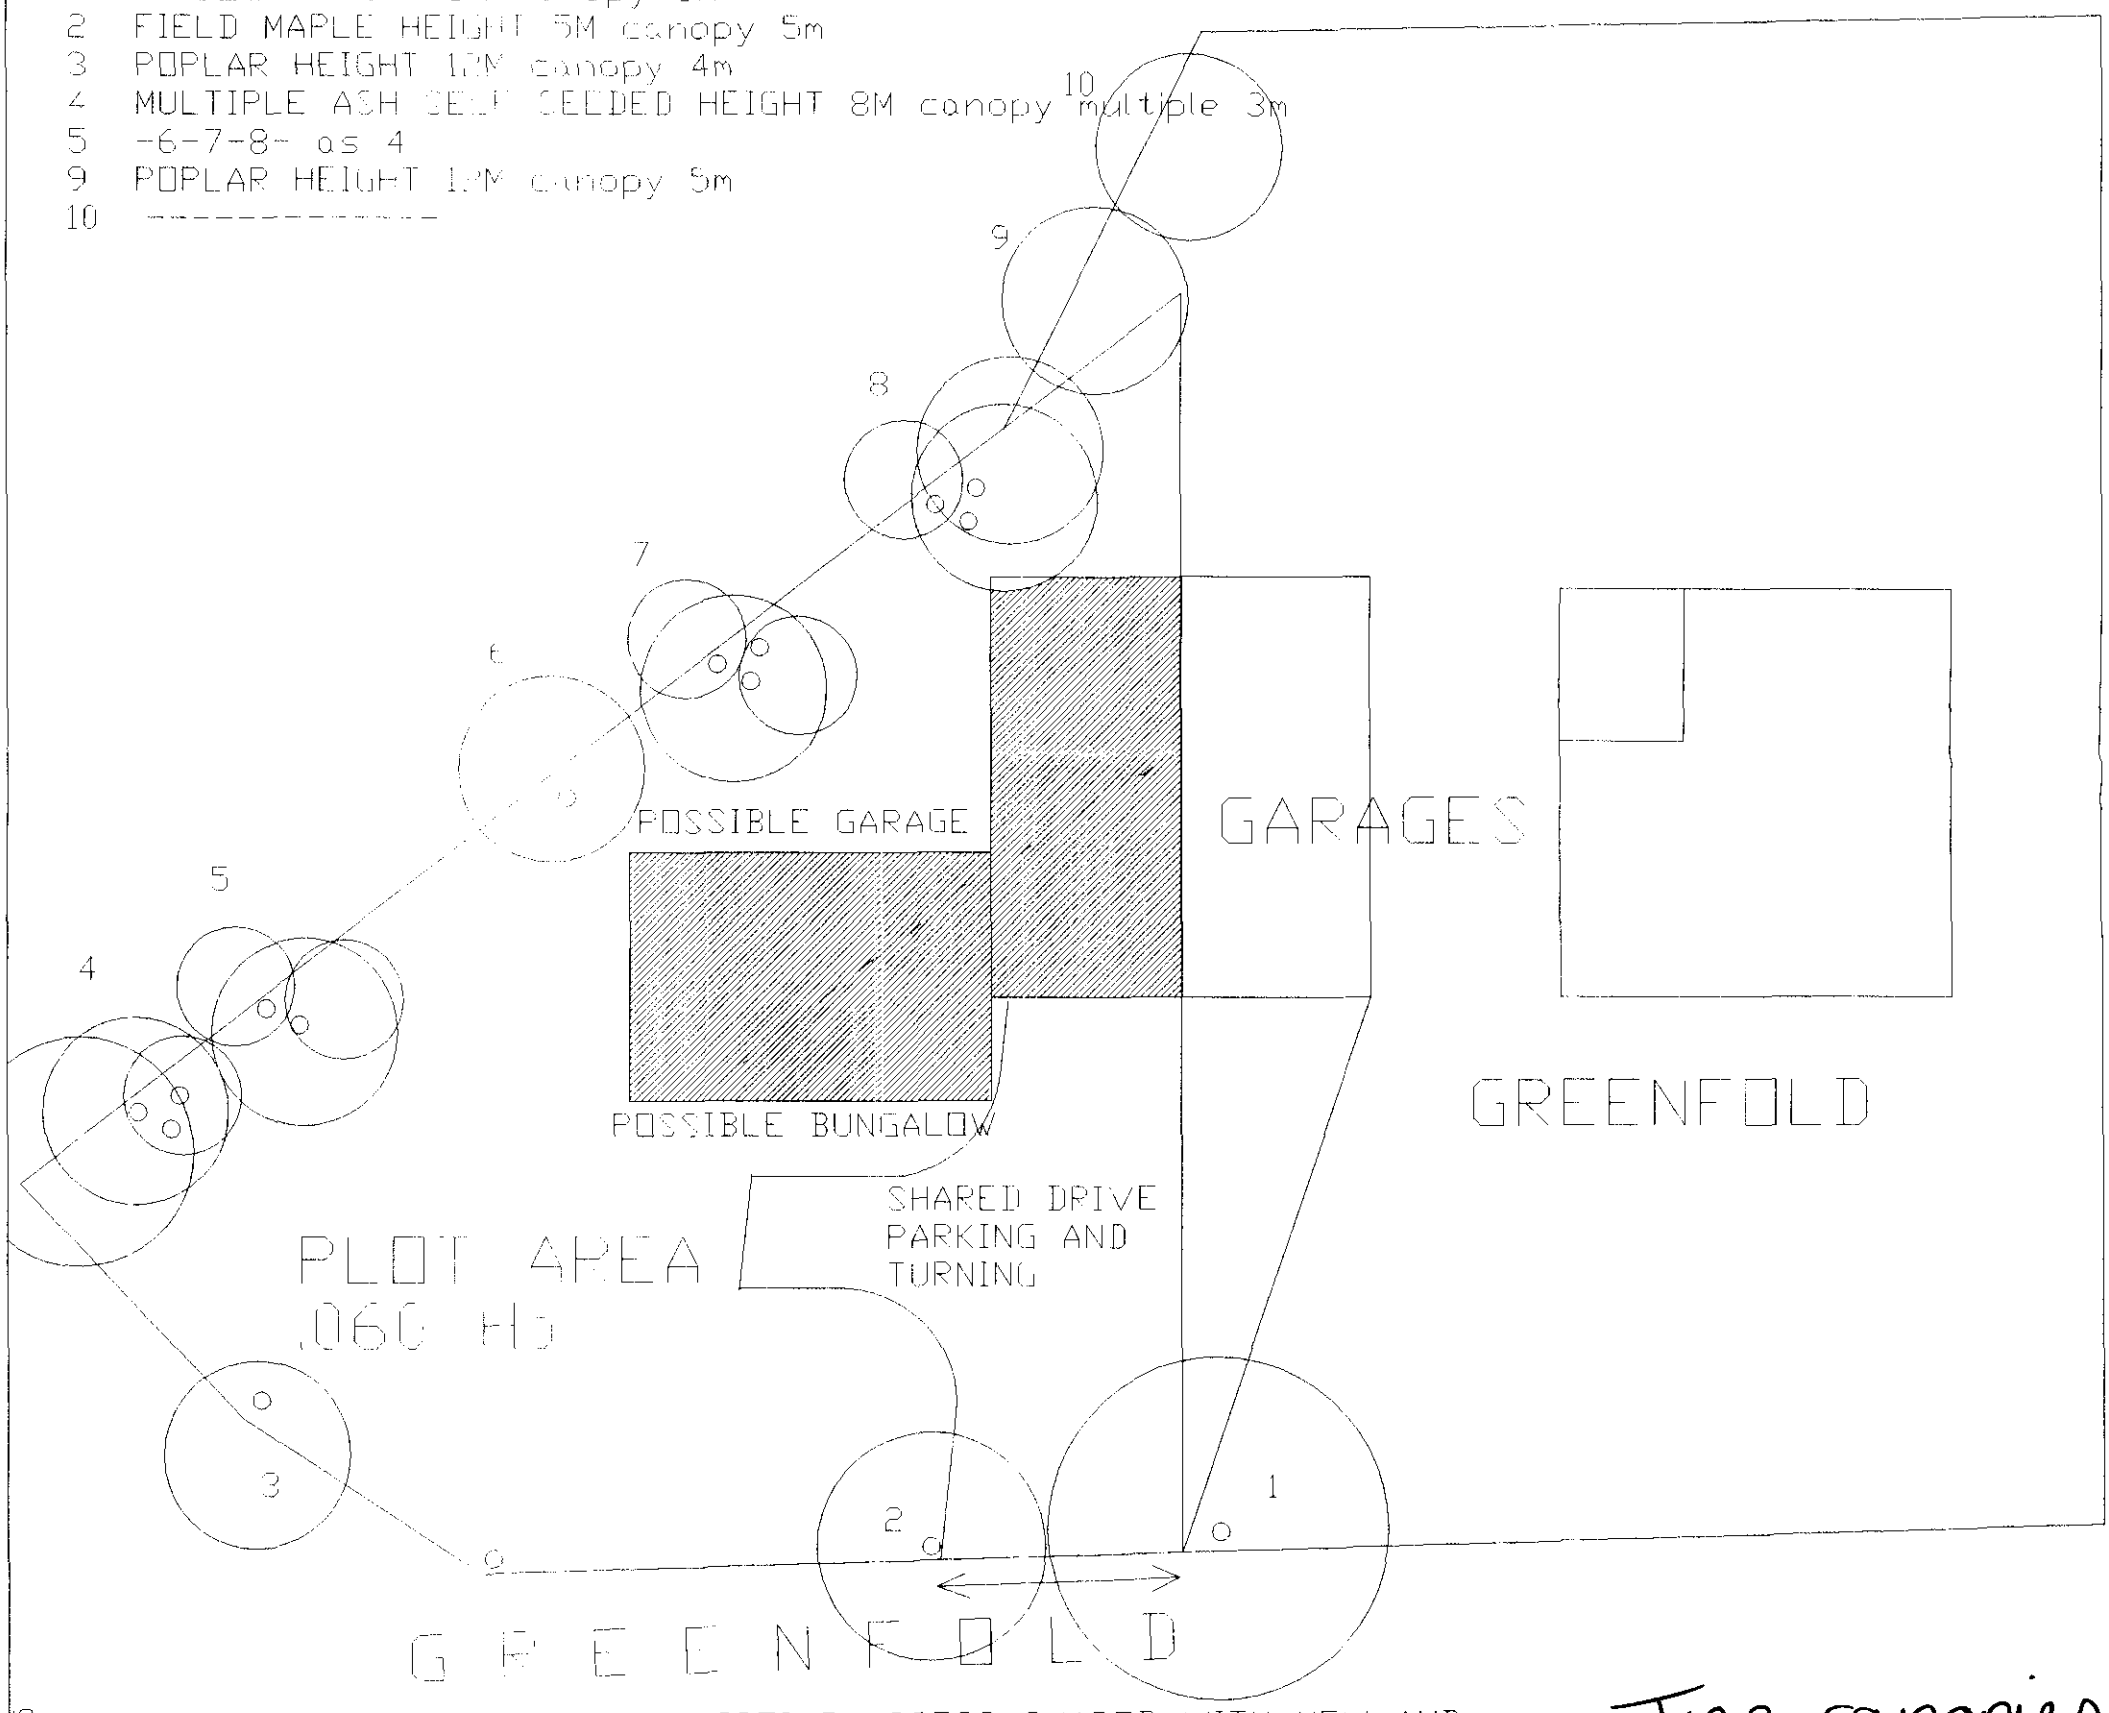

EXISTING ACCESS SHARED WITH NEW AND EXISTING PLOTS


-Tree canopies plotted incorrectly.
-LTS 30-5-00.

PROPOSED BUILDING PLOT
AT GREENFOLD
CHURCH WAY TYDD ST MARY

Rec'd.
10-5-00

\Martin \drivec\WORK\556FR1.dwg Plotted: 2000-05-09 124625

TREES
1 WILLOW HEIGHT 5m canopy 6m
2 FIELD MAPLE HEIGHT 5M canopy 5m
3 POPLAR HEIGHT 12M canopy 4m
4 MULTIPLE ASH SELF SEEDED HEIGHT 8M canopy
5 -6-7-8- as 4
9 POPLAR HEIGHT 12M canopy 5m
10 ----------

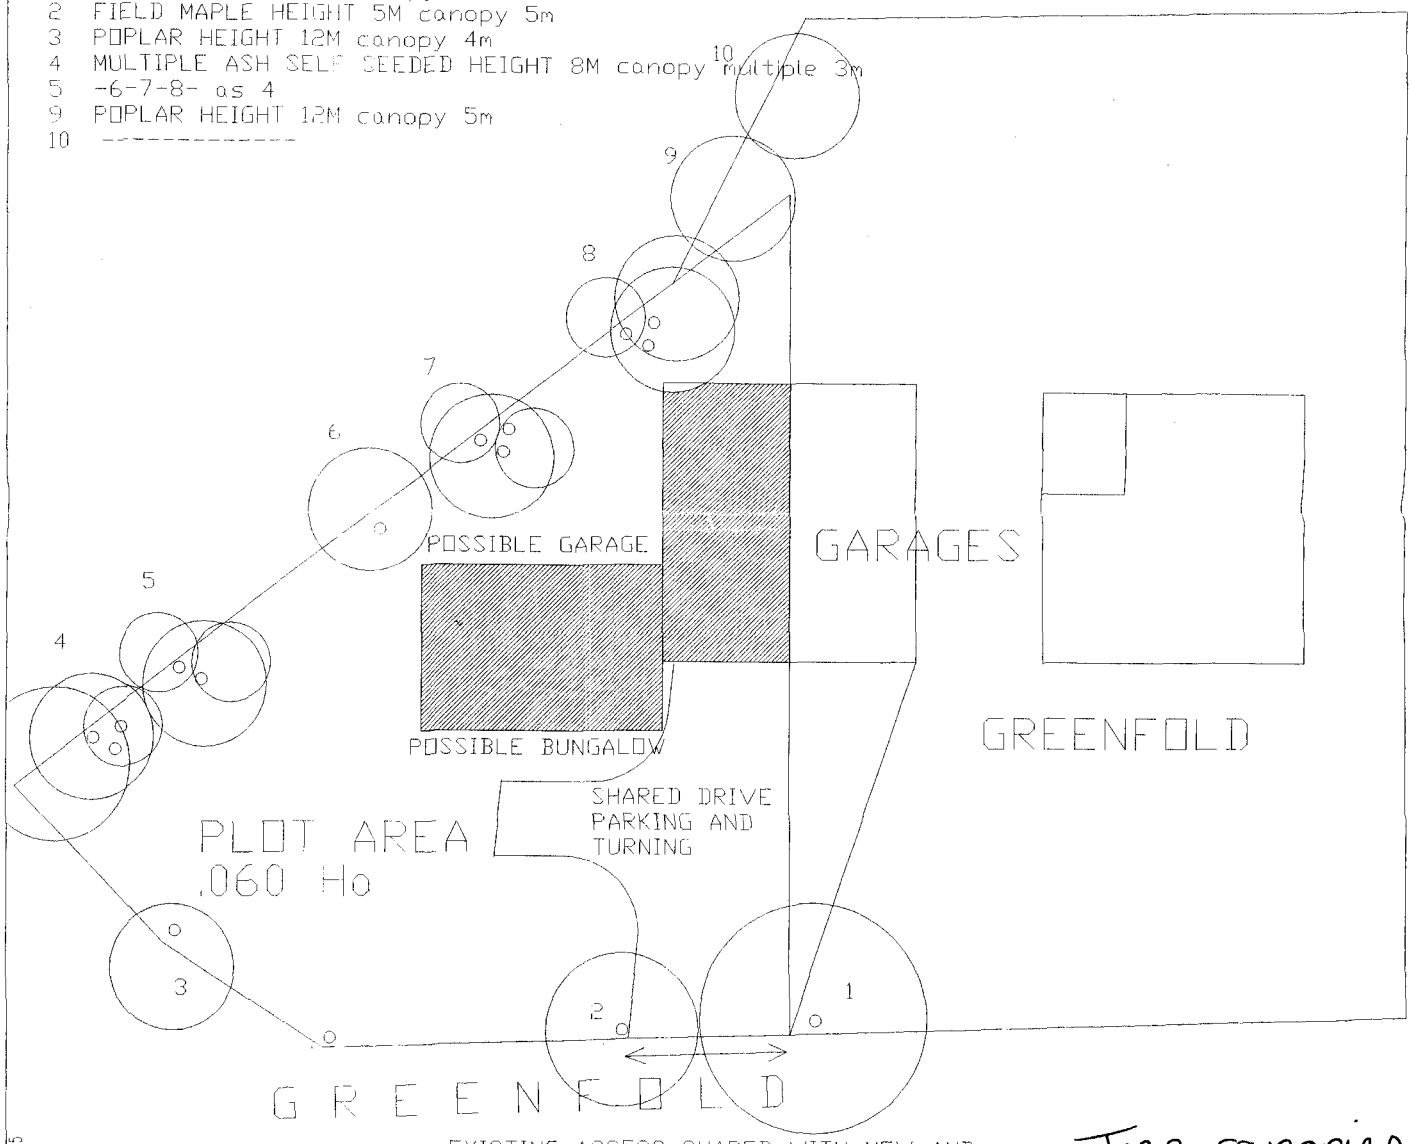

EXISTING ACCESS SHARED WITH NEW AND EXISTING PLOTS


-Tree canopies plotted incorrectly.
-LTS 30-5-00.

PROPOSED BUILDING PLOT AT GREENFOLD CHURCH WAY TYDD ST MARY

Rec'd. 10-5-00

SCALE 1:200

File: \\Wortin \drives\WORK\550FFit.dwg Plotted: 2000-05-09 12:46:25

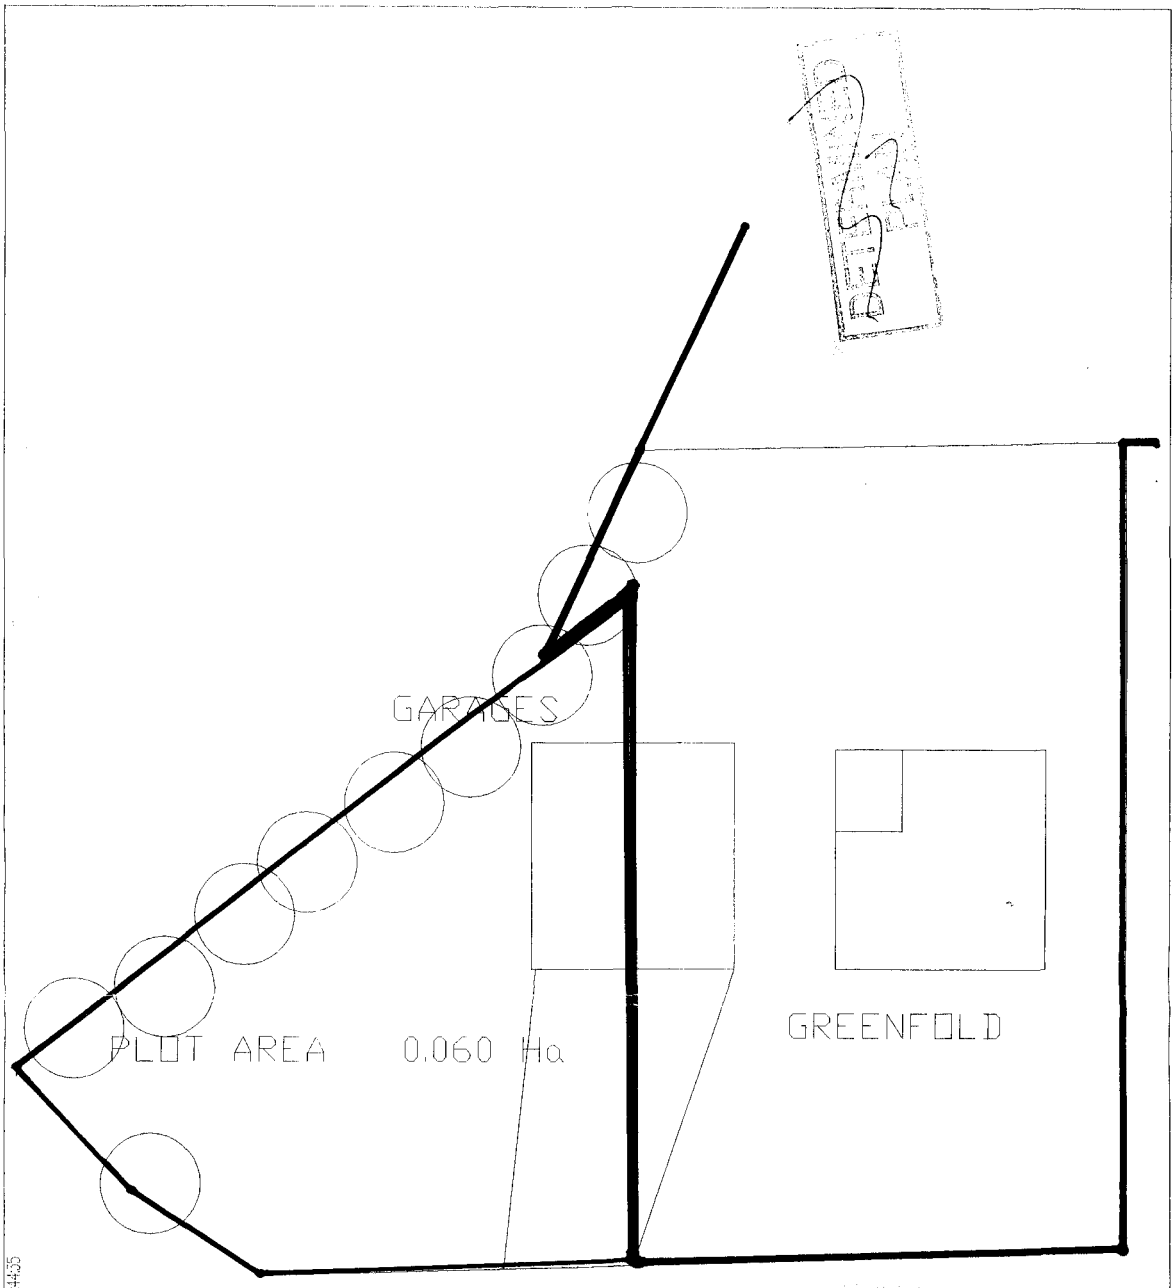

20 FEB 2000
Ref: 024400

PROPOSED BUILDING PLOT
AT GREENFOLD
CHURCH WAY TYDD ST MARY

File:\\Morin\drives\WORK\550REF.dwg Plotted:2000-02-24 09:44:35