


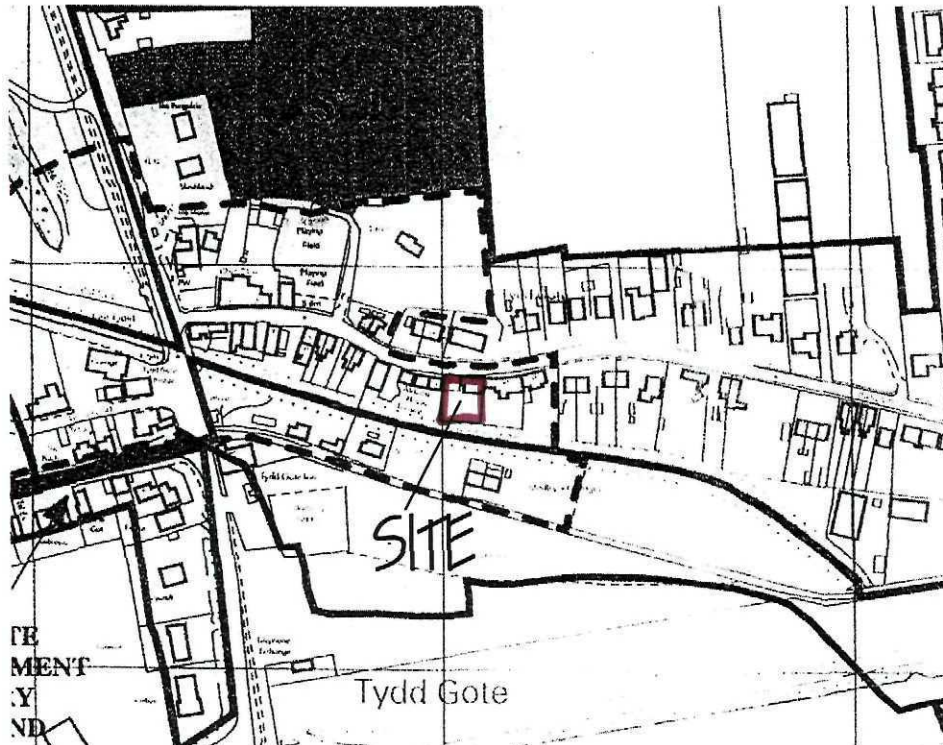

LOCATION PLAN

**DETERMINED
PLAN**

SHDC
Planning & Development
17 FEB 2009
Ref: 0114/09

revision	date	init.	revision details

**COOPER
ARCHITECTURAL
DESIGN**
WOODBINE COTTAGE, HOOKESDALE FLEET,
SPALDING, Lincs. PE12 8LP
Tel: 01406 426699
Mobile: 07806 125 778
E-MAIL: c.a.d@btconnect.com

Client: **MR G SHARP & MISS R HARRIS**

Project: **PROPOSED FIRST FLOOR EXTENSION + ALTERATIONS
AND NEW DOUBLE GARAGE
24 STATION ROAD
TYDD GOTE**

Drawing: **LOCATION PLAN**

Scale 1:2500	Drawing No. 08-05-06
Date 17 FEB 2009	Drawn. J.C.