



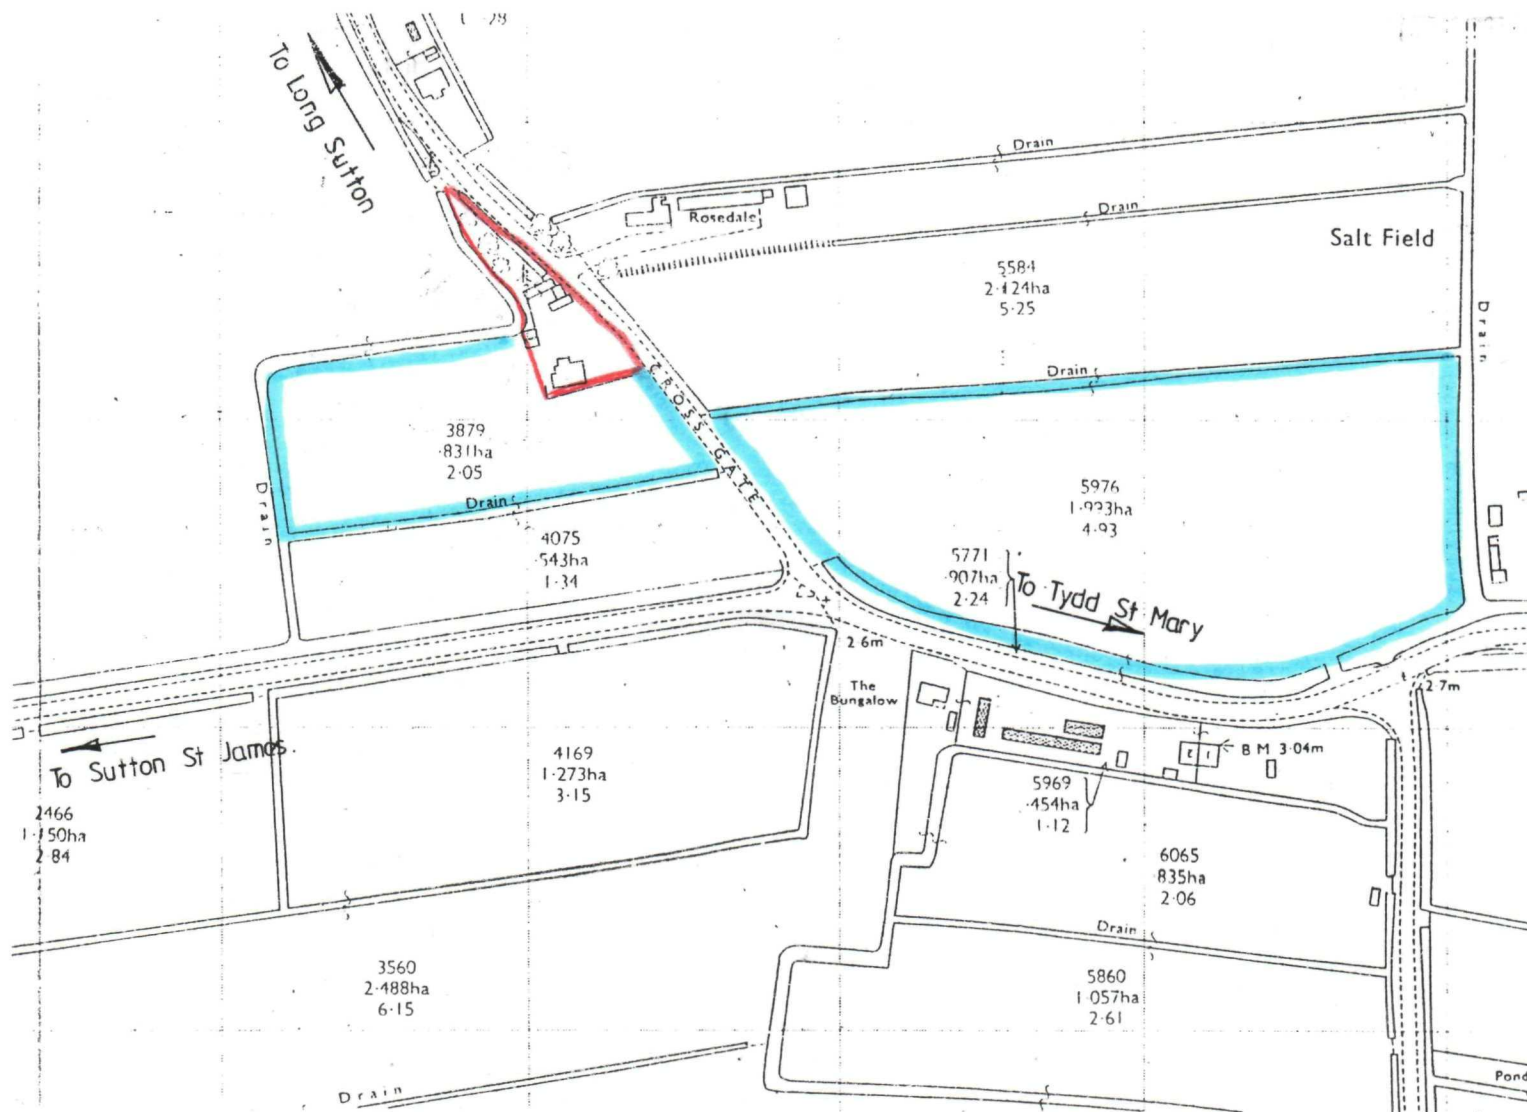

LOCATION PLAN 1:2500

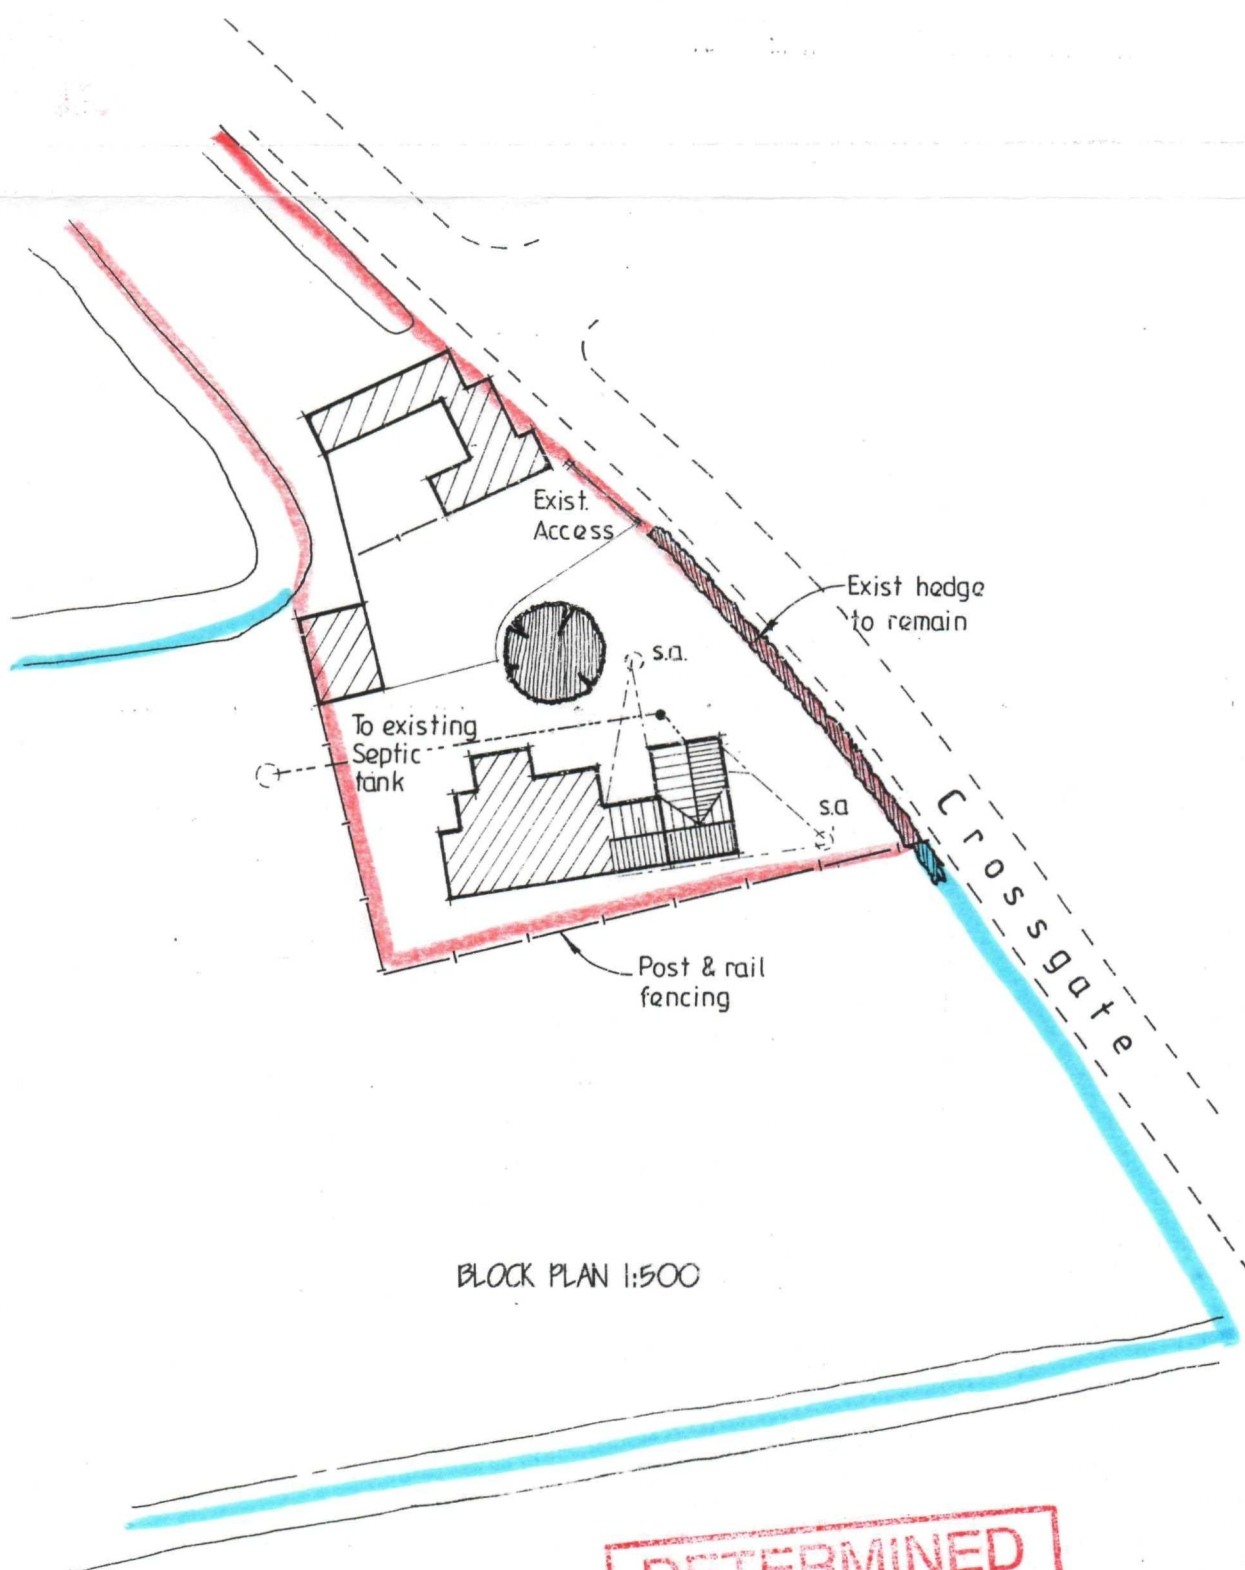

BLOCK PLAN 1:500

**DETERMINED
PLAN**

revision	date	init.	revision details.



**COOPER
ARCHITECTURAL
DESIGN**

BRONAVON, HOCKLES GATE,
FLEET, SPALDING, LINC'S PE12 8LF
Tel/Fax : 01406 423762
Mobile : 0410 290652

Client. **MRS R. FUGGLE**

Project.
**PROPOSED EXTENSION & GRANNY ANNEXE
BRONDEL FARM,
CROSS GATE
TYDD ST MARY
SPALDING,
LINGS**

Drawing.

**SOUTH HOLLAND DC
HOUSING & PLANNING**
09 FEB 1999
Ref: **0114/99**

Scale	Drawing No. 9844:1
Date. FEB. '99	Drawn. J.C.