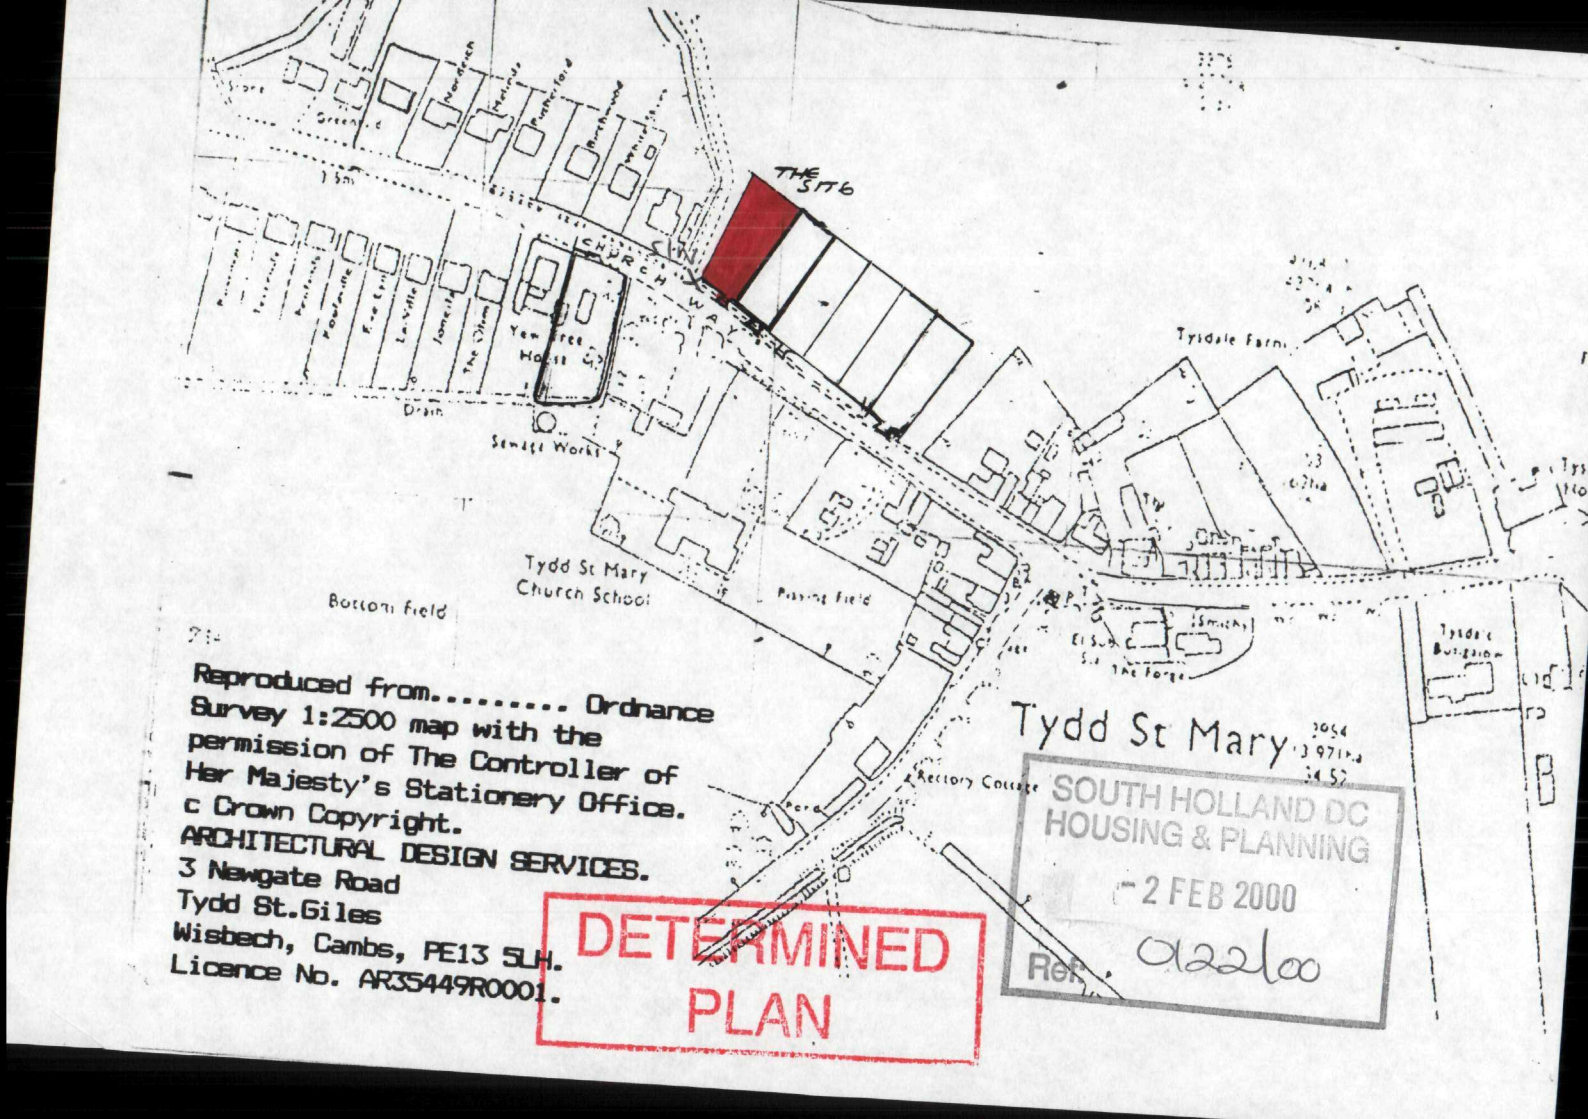

THE SITE
CHURCH WAY
Yew Tree House
Drain
Sewage Works
Tydd St Mary Church School
Bottom Field
Playing Field
Tydale Farm
Tydale Bungalow
The Forge
Rectory Cottage
Tydd St Mary
Reproduced from..... Ordnance Survey 1:2500 map with the permission of The Controller of Her Majesty's Stationery Office.
c Crown Copyright.
ARCHITECTURAL DESIGN SERVICES.
3 Newgate Road
Tydd St.Giles
Wisbech, Cambs, PE13 5LH.
Licence No. AR35449R0001.
DETERMINED PLAN
SOUTH HOLLAND DC
HOUSING & PLANNING
- 2 FEB 2000
Ref. 0122/00