


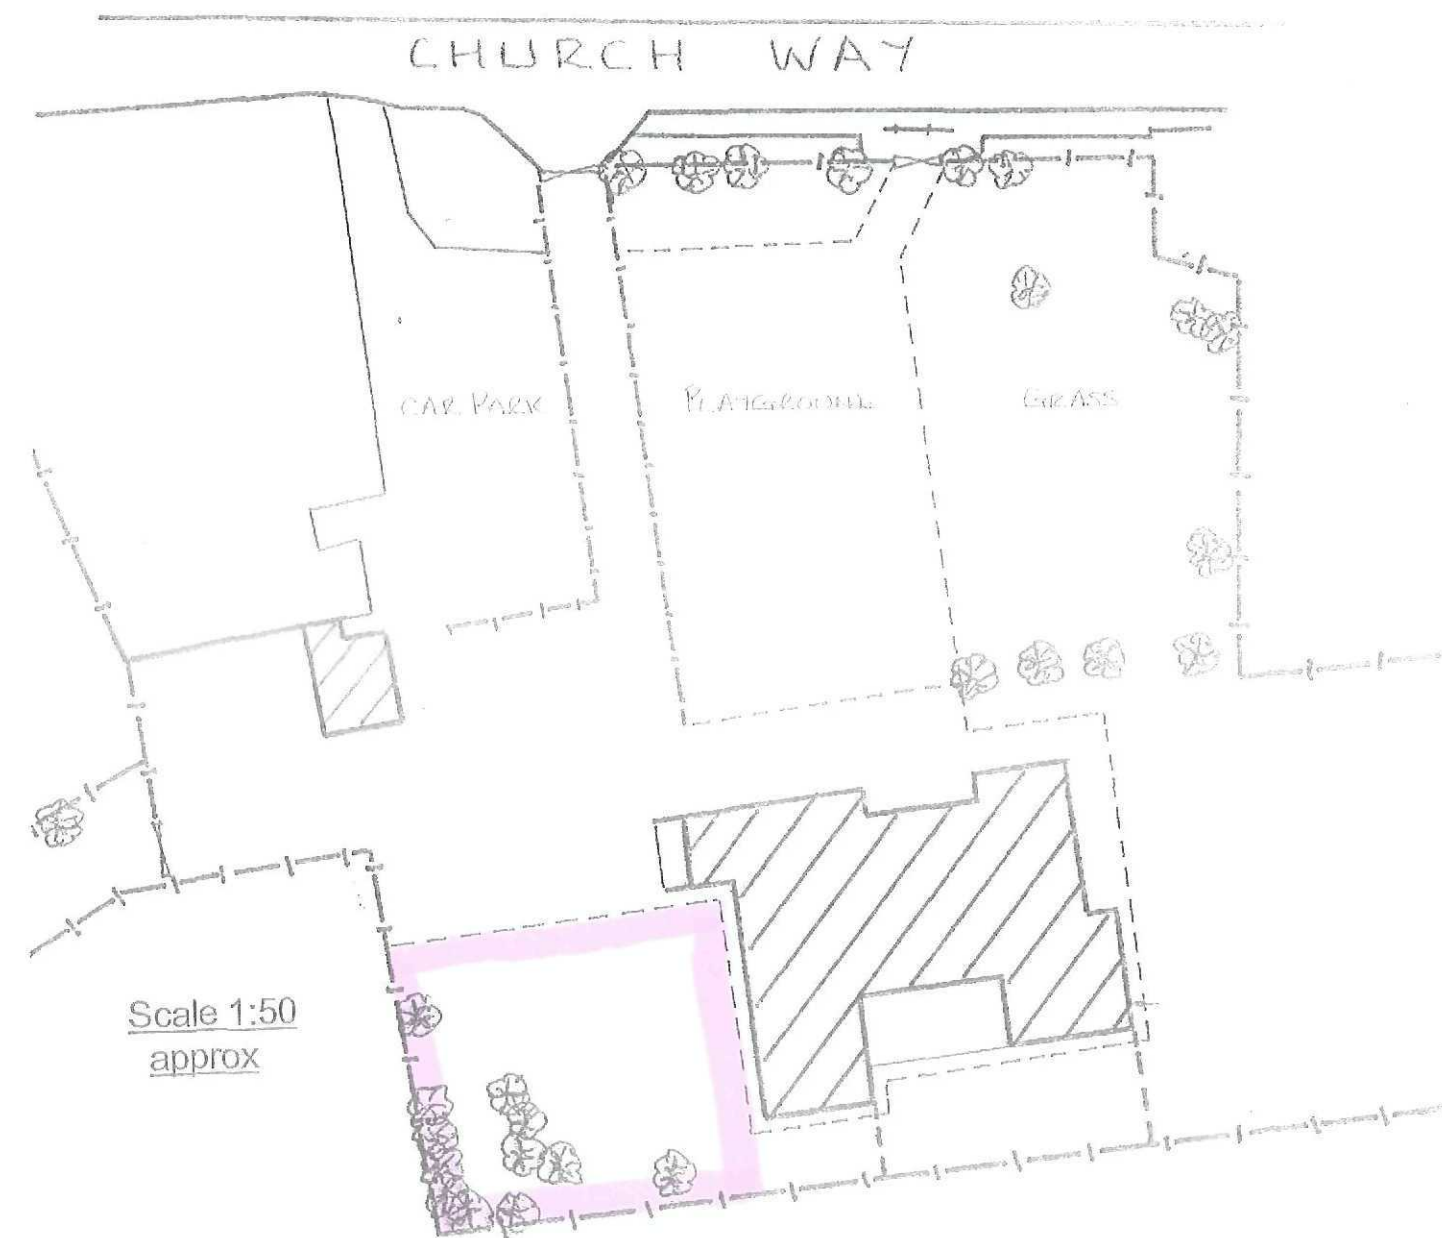

SUPERSEDED

SHDC
Planning & Development
27 FEB 2009
Ref: 0144/09

 Diocese of Lincoln THE CHURCH OF ENGLAND		Diocesan Education Centre The Stable Block The Old Palace Lincoln LN2 1PU Tel No: 01522 50 40 10 Fax No: 01522 50 40 19 E-mail: mike.pues@lincoln.anglican.org
Tydd St Mary CE Primary School		
Scheme		Modular Building Location Plans
Drawing Number		TYD.14 / 01
Date: Jun 2008		Drawn: MJP