


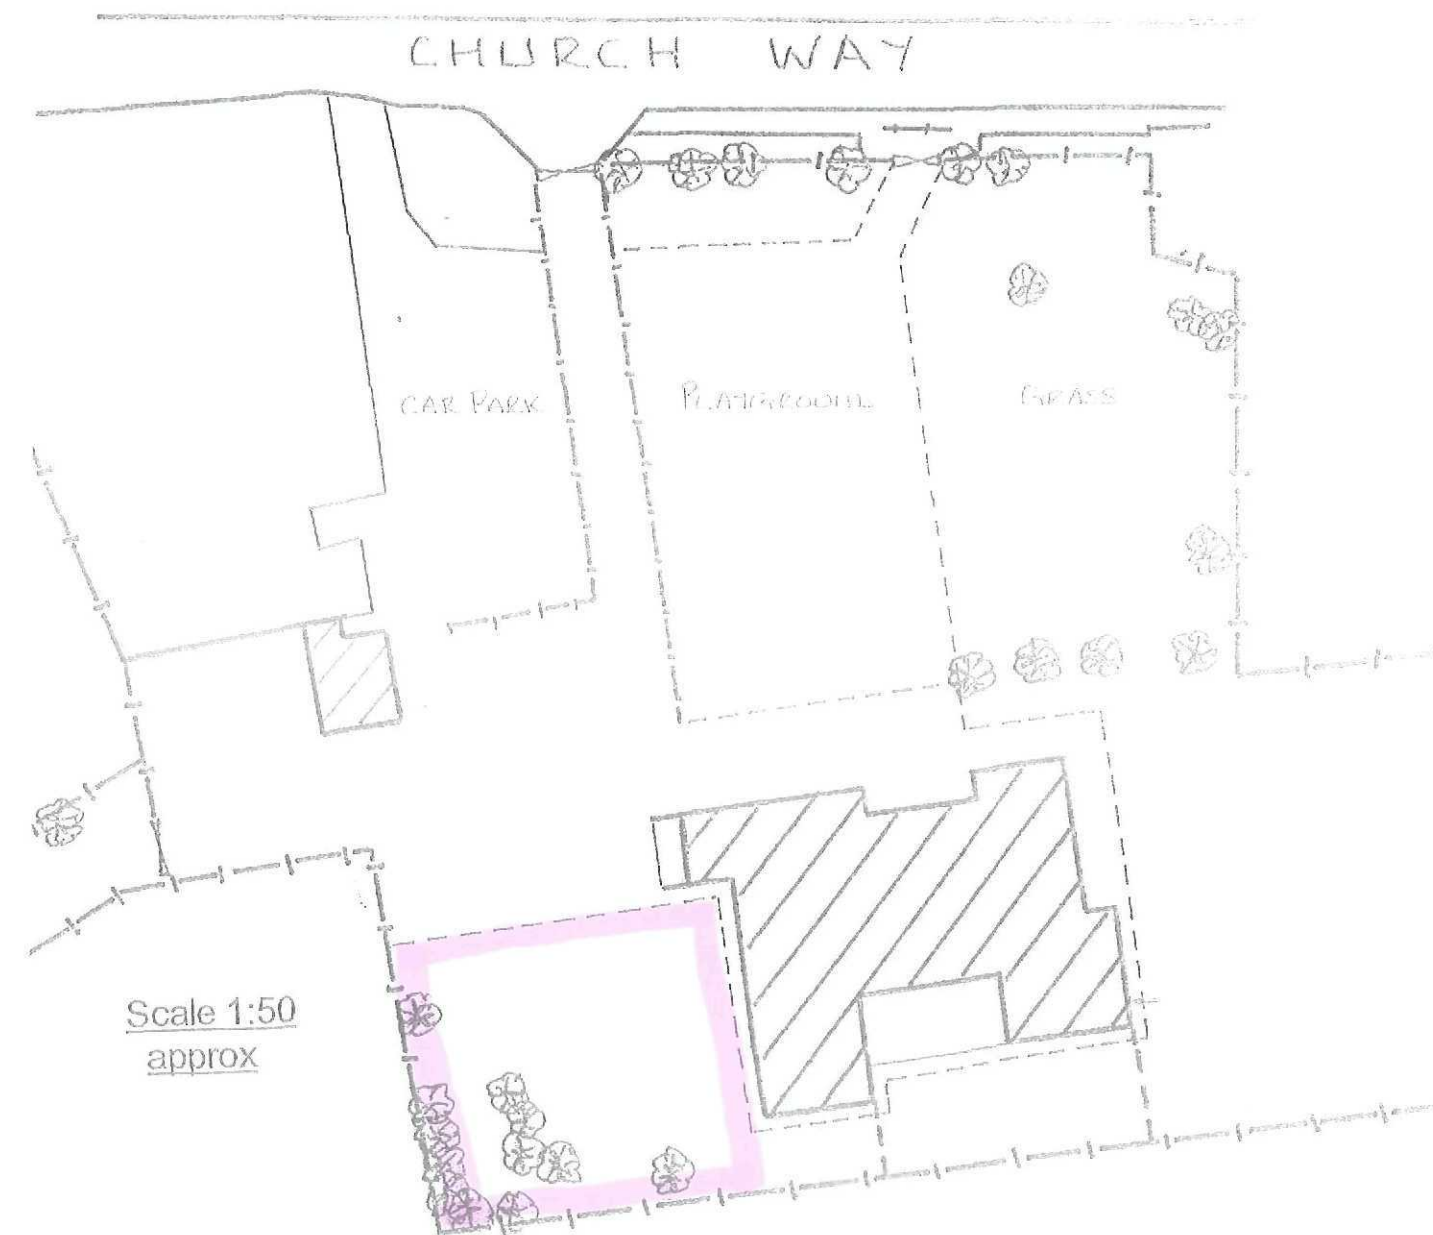

SUPERSEDED

SHDC
 Planning & Development
 27 FEB 2009
 Ref: 0144/09

 Diocese of Lincoln THE CHURCH OF ENGLAND		Diocesan Education Centre The Stable Block The Old Palace Lincoln LN2 1PU Tel No: 01522 50 40 10 Fax No: 01522 50 40 19 E-mail: mike.pues@lincoln.anglican.org
Tydd St Mary CE Primary School		
Scheme	Modular Building Location Plans	
Drawing Number	TYD.14 / 01	
Date: Jun 2008	Drawn: MJP	