




TYDD ST MARY (CE) SCHOOL - SCALE 1:2500



LINCOLNSHIRE COUNTY COUNCIL
Reproduced from the 1996 OS mapping with the
permission of the Controller of Her Majesty's Stationery
Office (C) Crown Copyright. Unauthorised reproduction
infringes Crown Copyright and may lead to civil proceedings.
OS Licence 100025370

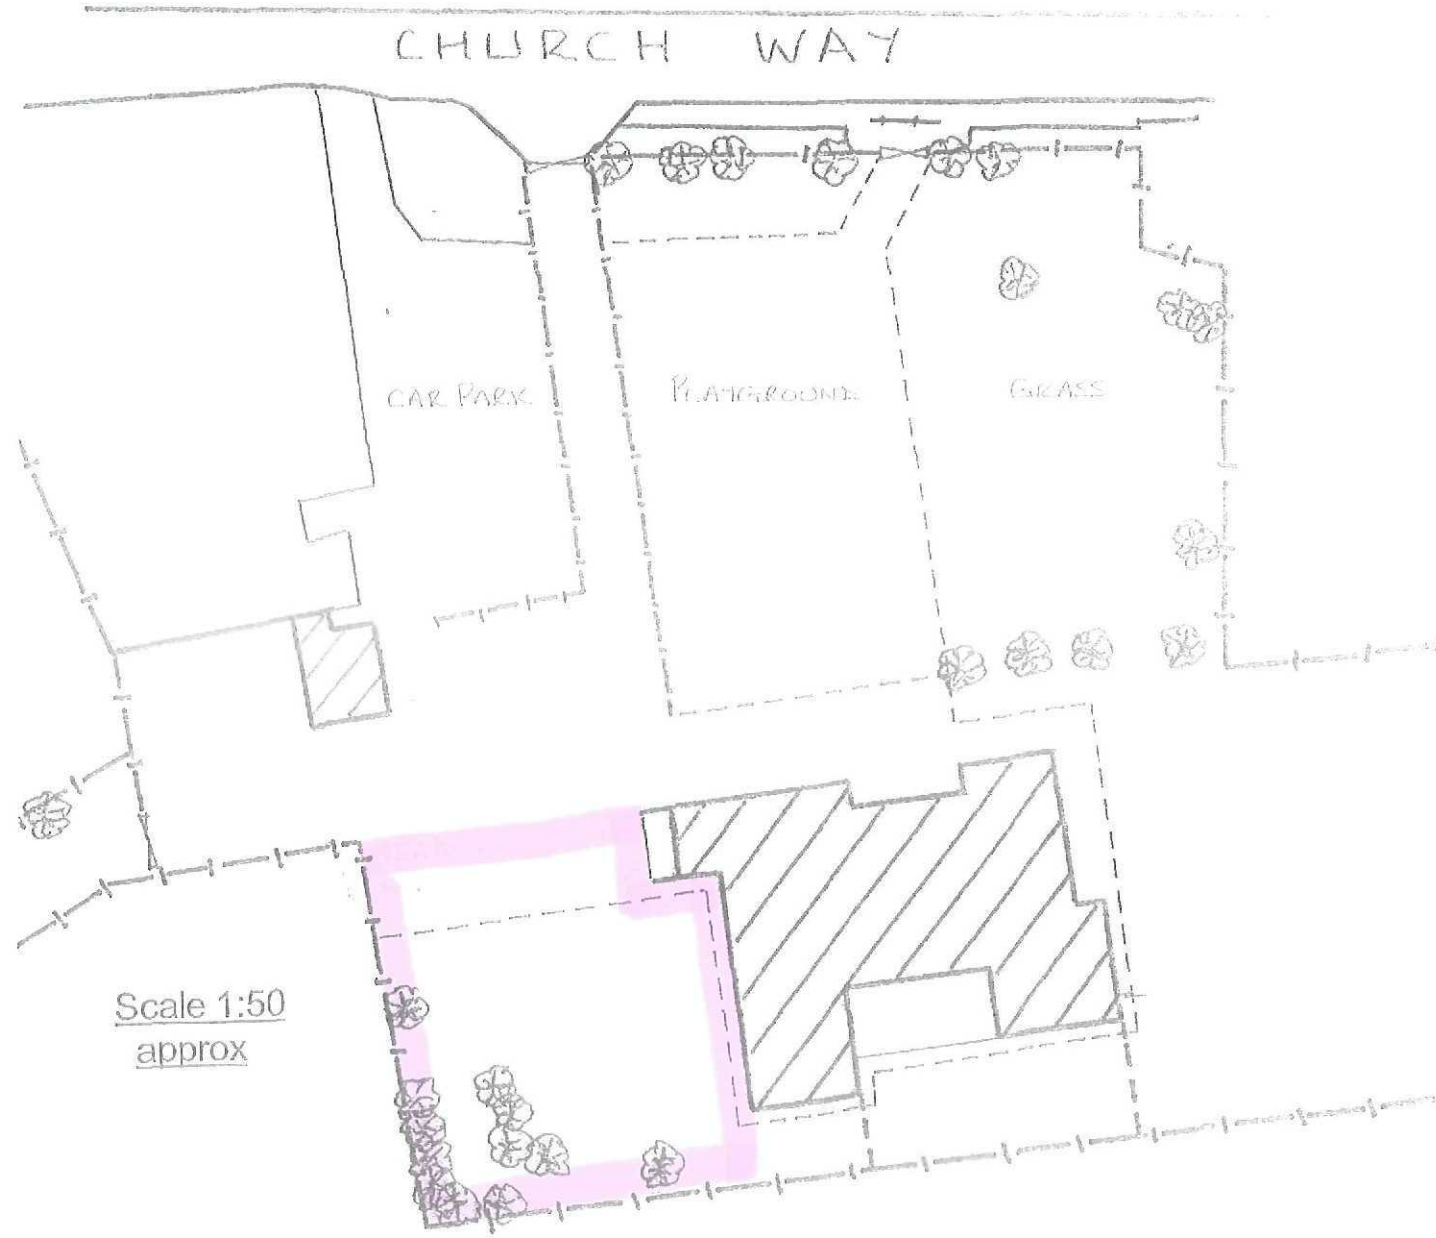

Scale 1:50
approx

Planning
10 MAY 2008
Ref: 211101

**DETERMINED
PLAN**



Diocesan Education Centre
The Stable Block
The Old Palace
Lincoln LN2 1PU

Board of Education
Tel No: 01522 50 40 10
Fax No: 01522 50 40 19
E-mail: mike.pues@lincoln.anglican.org

Tydd St Mary CE Primary School

Scheme
Modular Building
Location Plans

Drawing Number
TYD.14 / 01

Date: Jun 2008 Drawn: MJP