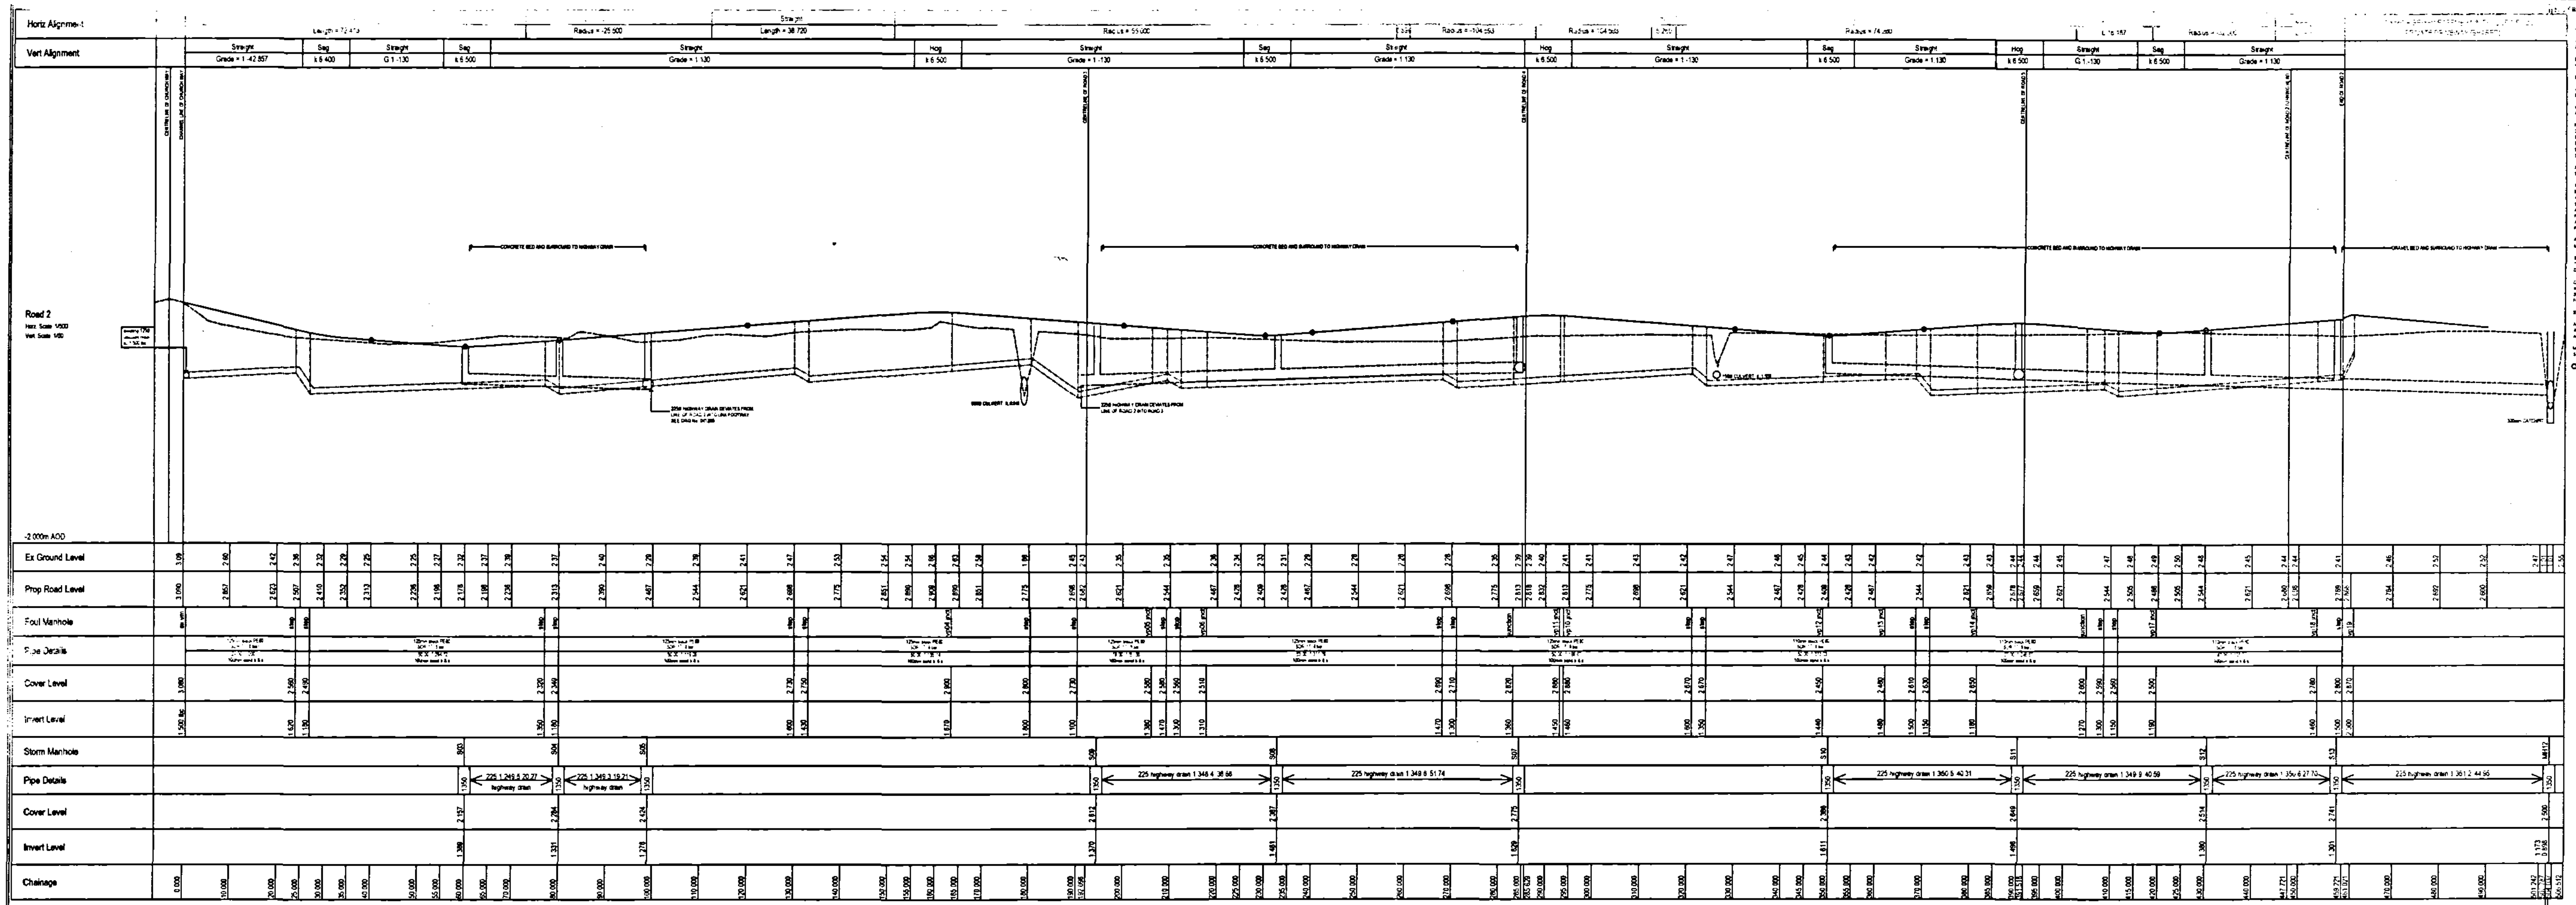

FOR DETAILED C G GODFREY VACUUM DESIGN SECTIONS REFER TO DRAWING No 200/218/001

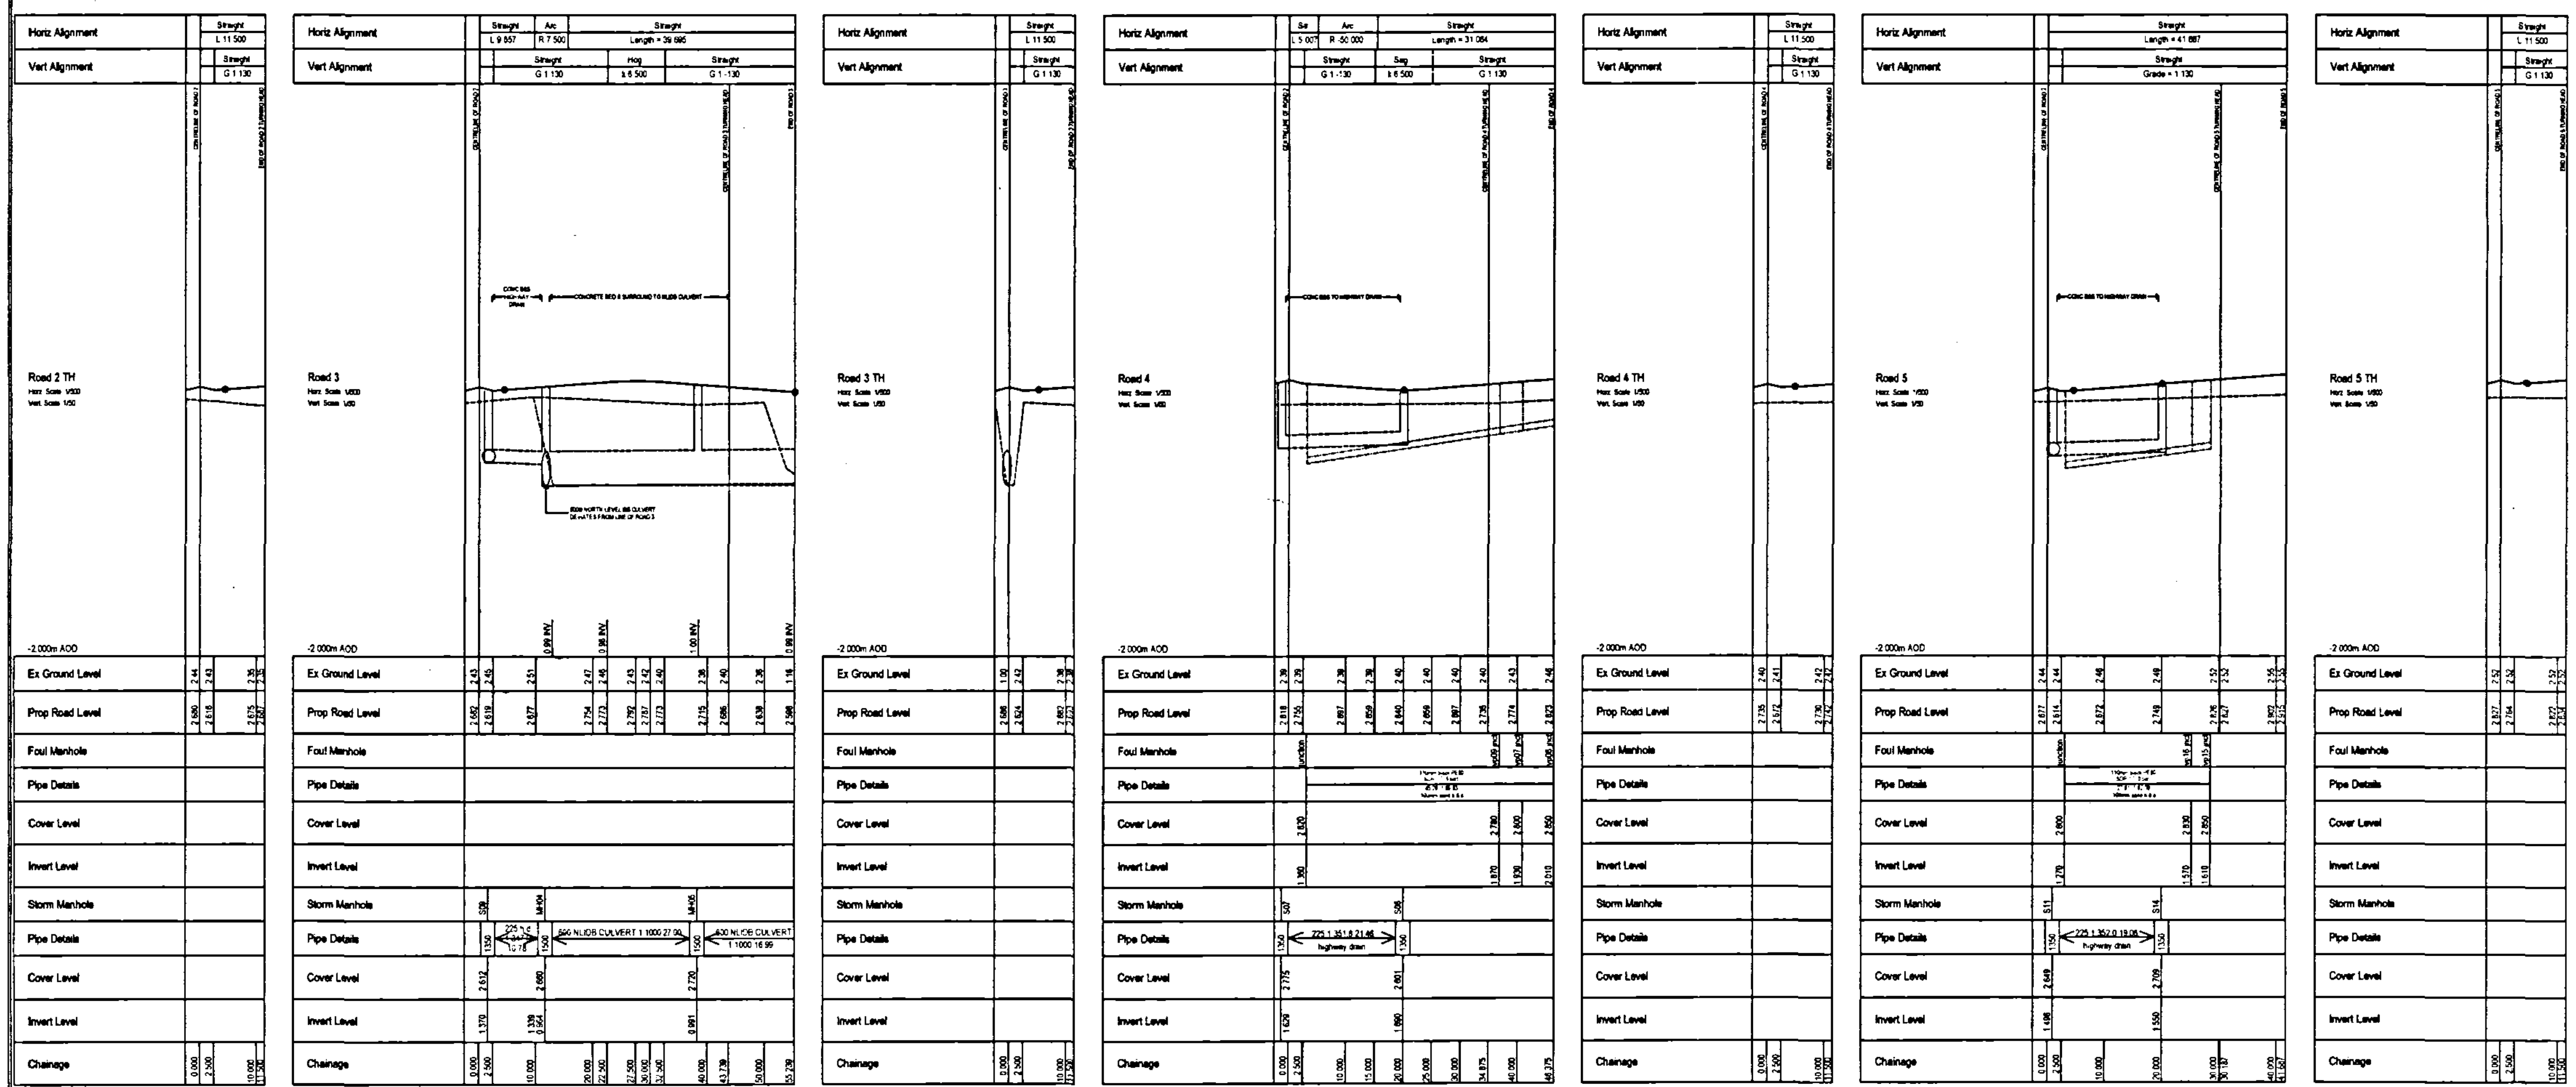

DETERMINED PLAN

SHDC
Planning & Development
09 FEB 2005
Ref: 0172/05

DO NOT SCALE. USE FIGURED DIMENSIONS ONLY. CHECK ON SITE AND ALL DISCREPANCIES TO BE REPORTED TO GBM CIVILS - DESIGN & BUILD.

AMENDMENTS:

REF.	DESCRIPTION	DATE	BY

CLIENT: ASHWOOD HOMES LTD

PROJECT: CHURCH WAY, TYDD ST MARY

TITLE: ROAD AND SEWER LONG SECTIONS PHASE 2

SCALE:

DATE: JUNE 2004

DRAWING No: 0412/05-A

DRAWN BY:

CHECKED BY:

Unit 19 Station Estate
Newbridge Hill
Louth
Lincs LN11 0JT
tel: 01507 607944
fax: 01507 607900
email: enquiries@gbmcivils.co.uk