


Location Plan

Site Address: Easting: 544104 Northing: 318627

Date Produced: 18-Feb-2025

Scale: 1:1250 @A4

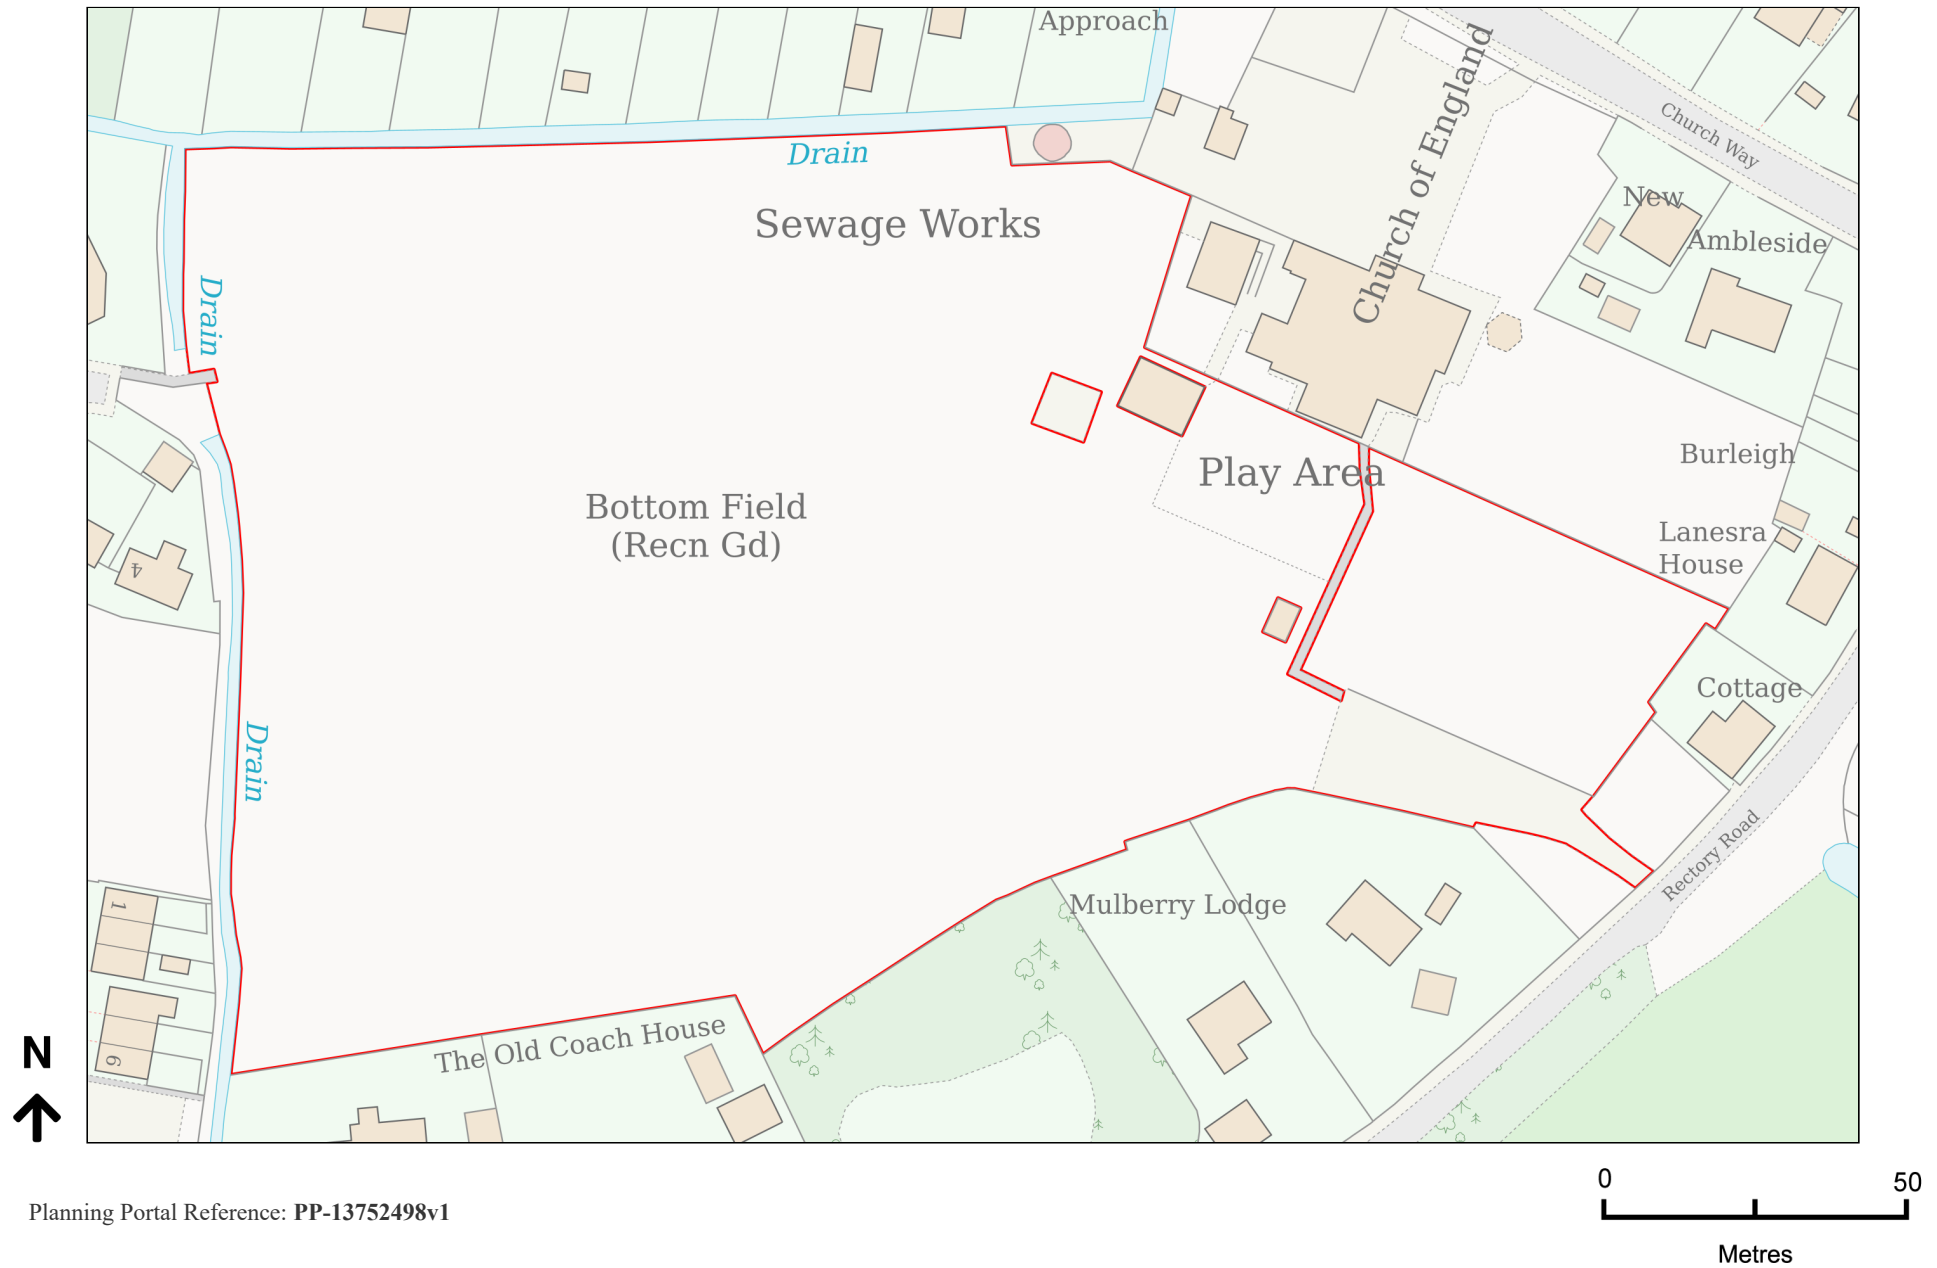

Planning Portal Reference: PP-13752498v1