


Location Plan

Site Address: **Dunton Lodge, Hall Bank, Tydd St Giles, PE13 5NG**

Date Produced: **27-May-2025**

Scale: **1:1250 @A4**

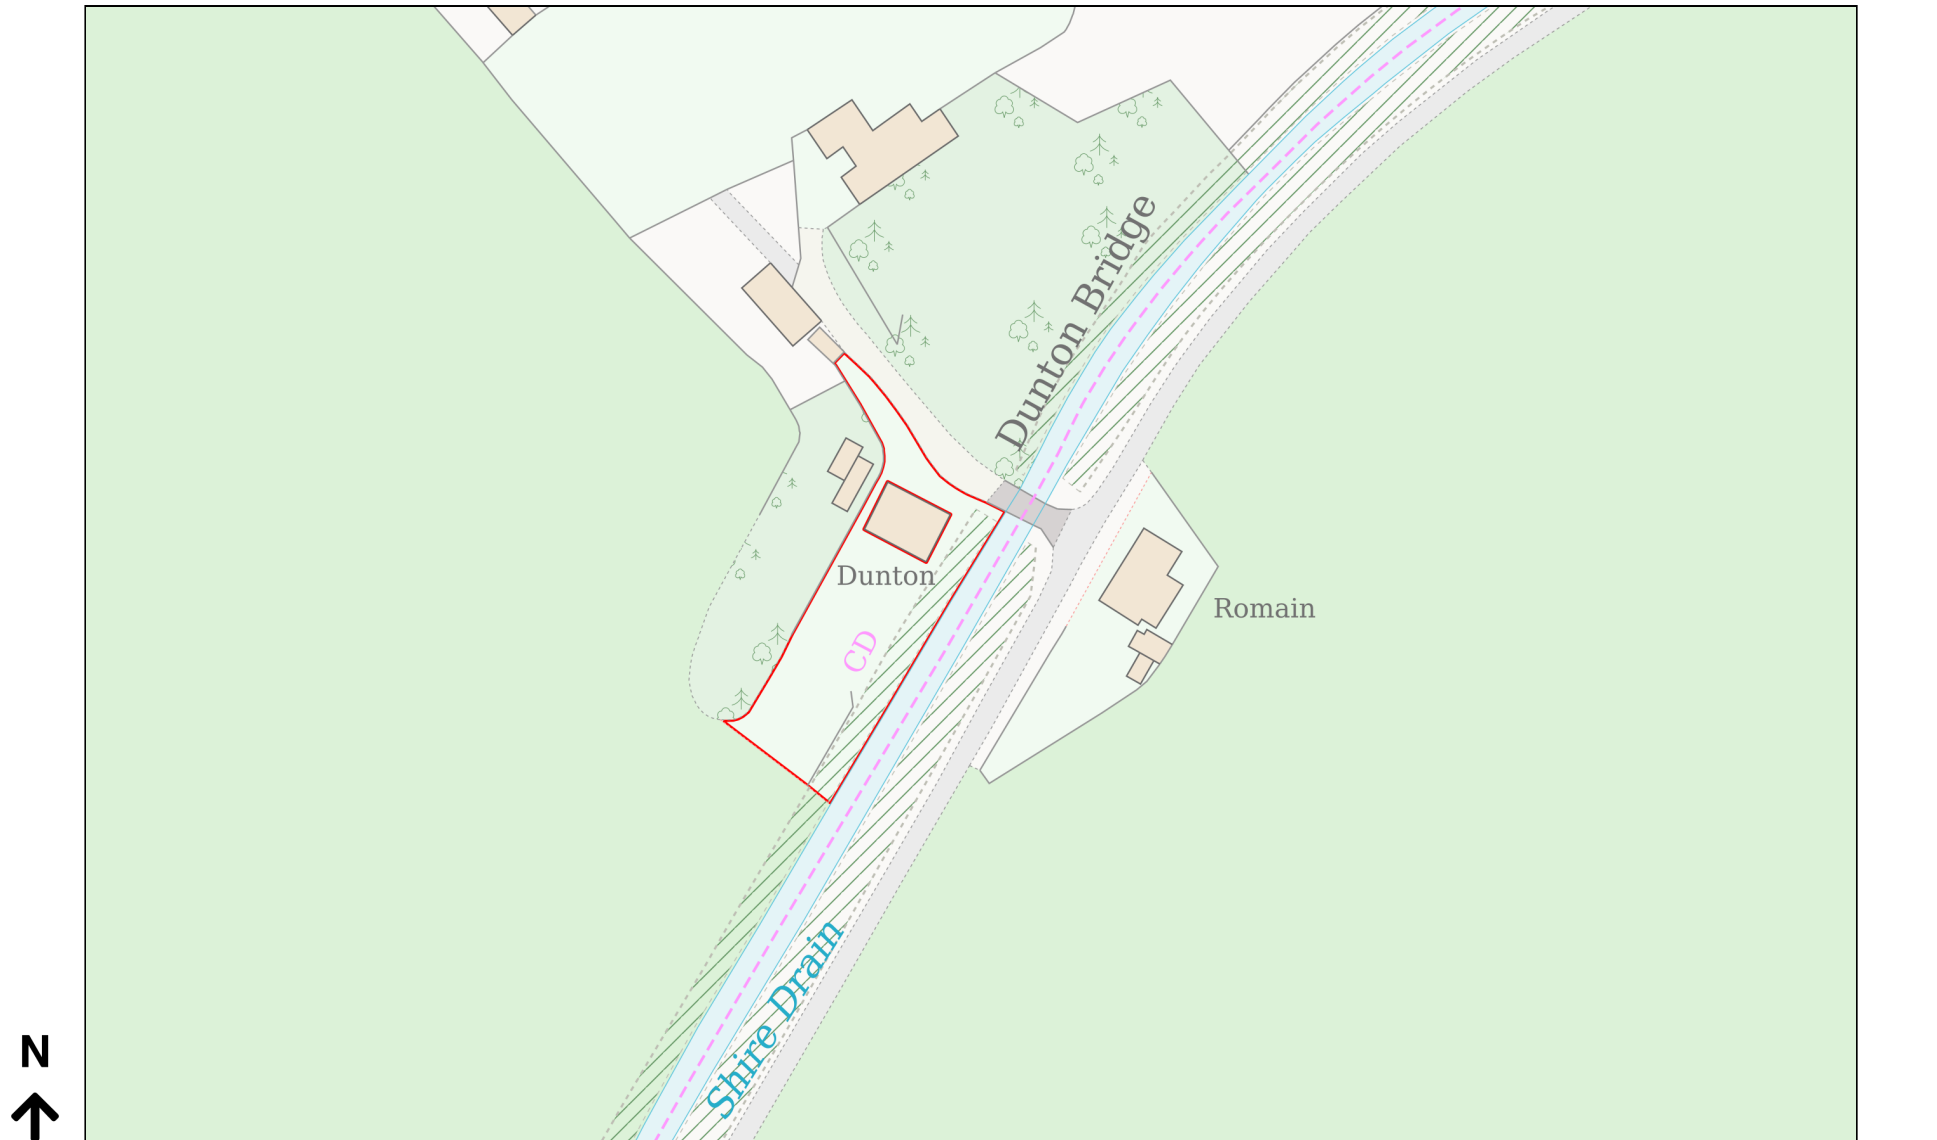

Planning Portal Reference: **PP-14050835v1**