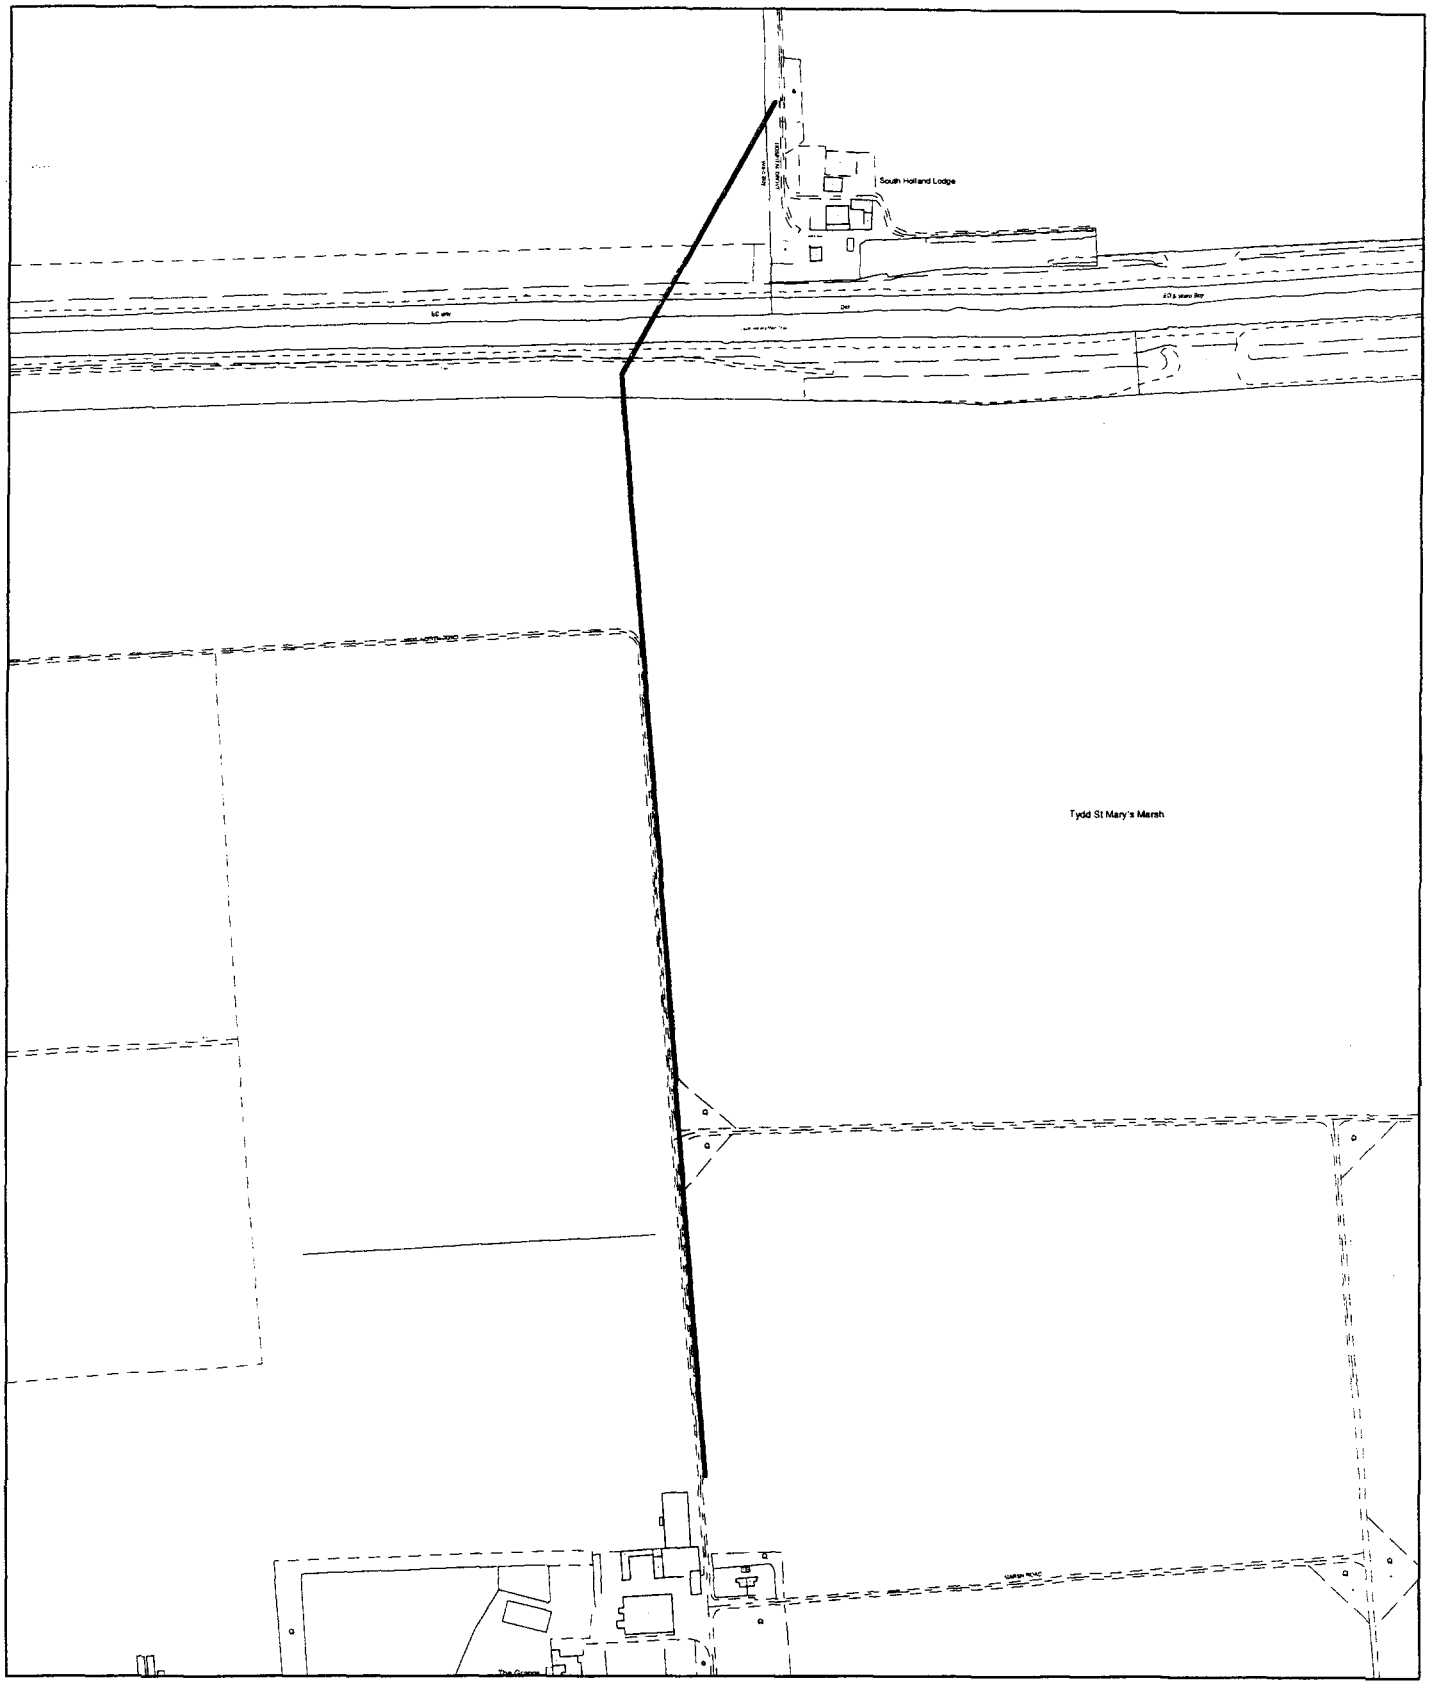


Planning Application Location Plan
Ward Member Notification

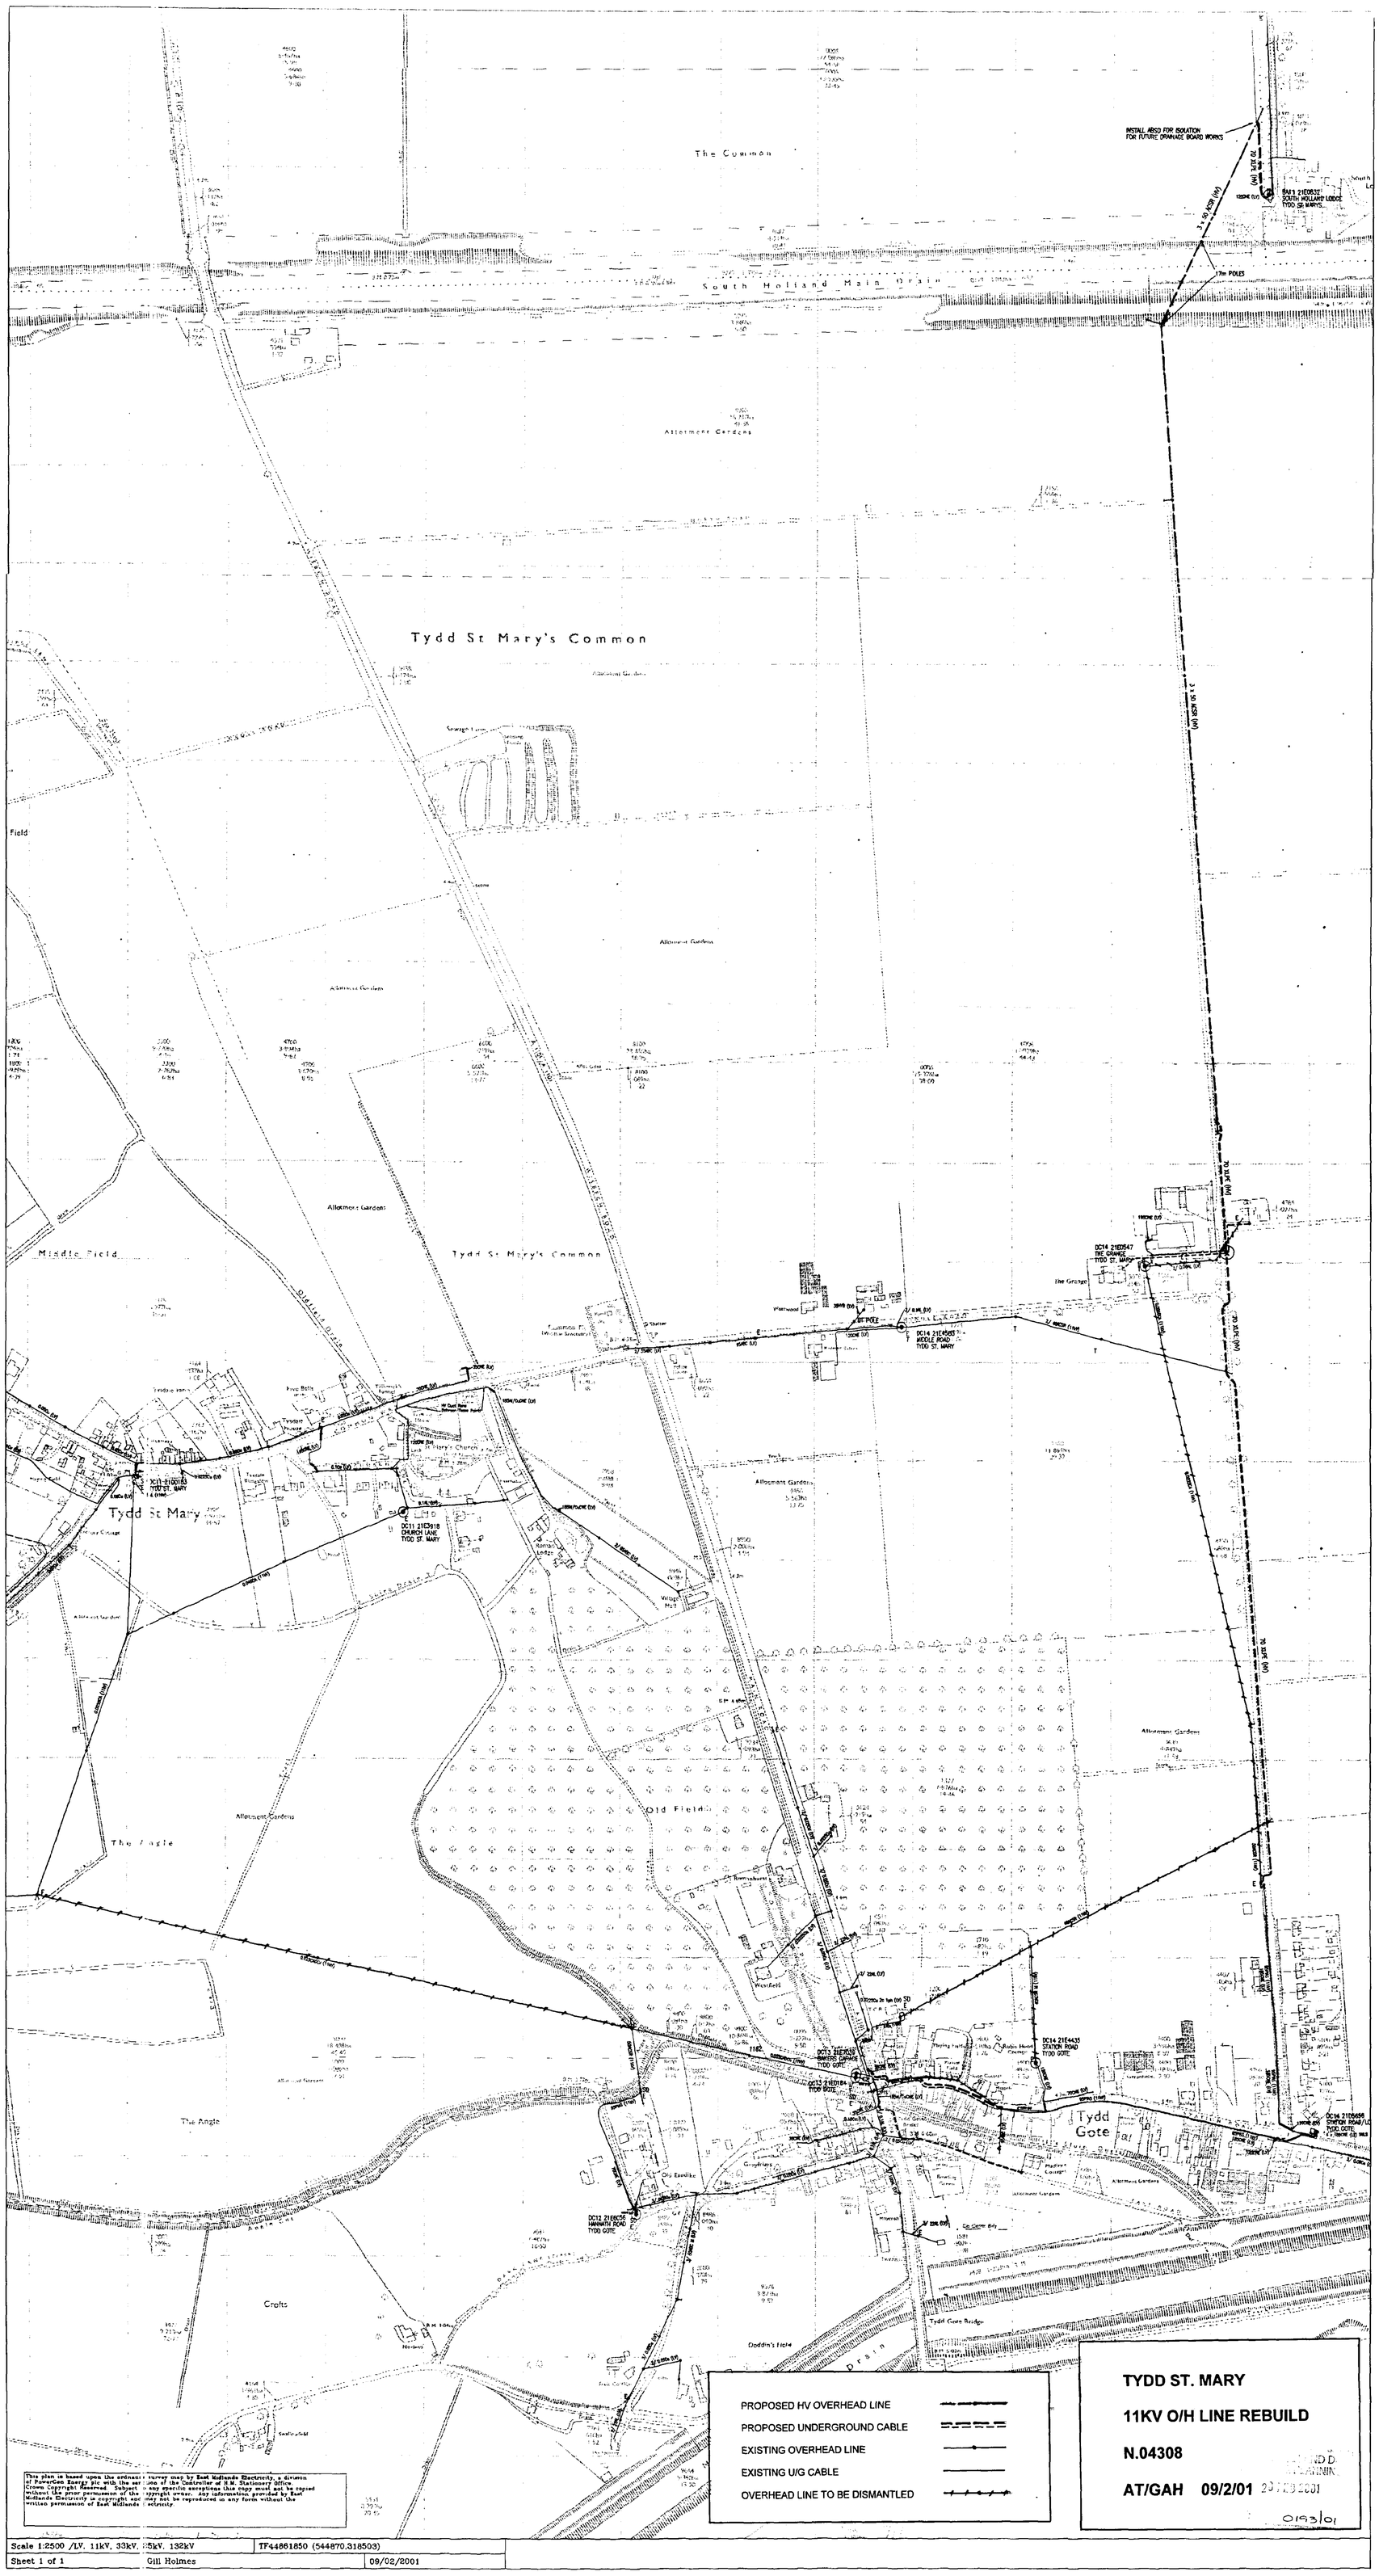
H21/0193/01

Scale: 1:5500

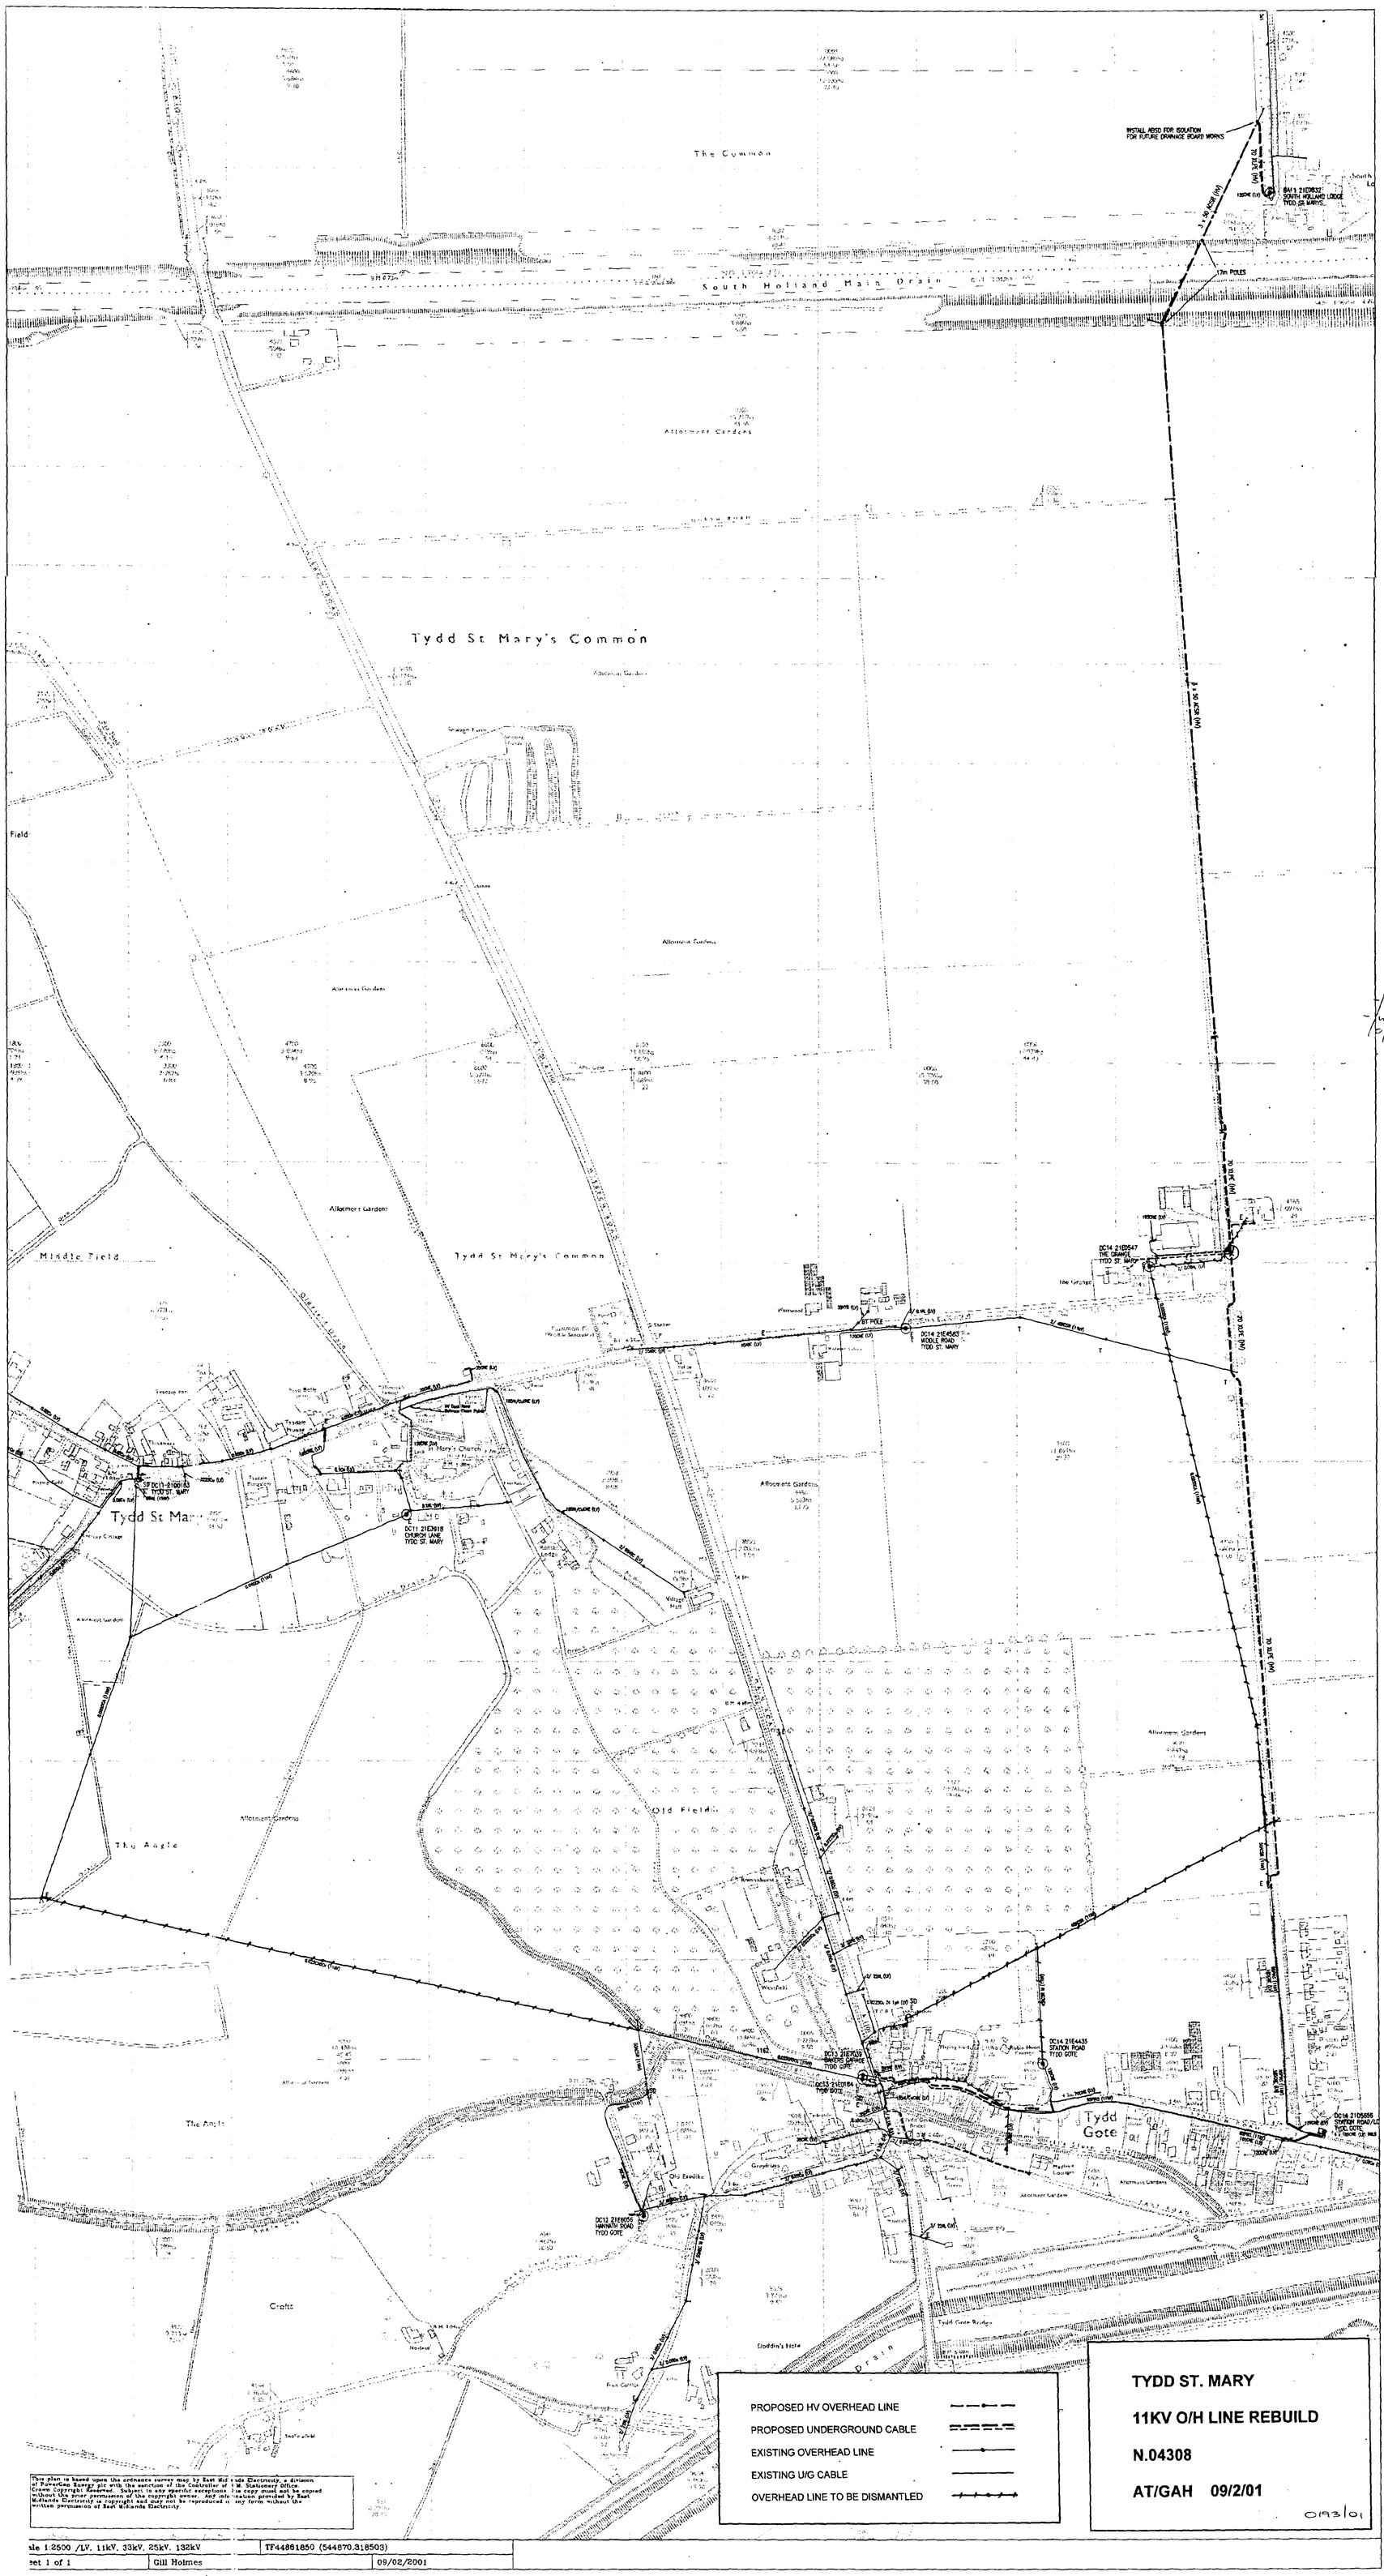
Housing and Planning Services Department

Council Offices, Priory Road, Spalding, Lincolnshire

PLEASE DO NOT COPY THIS PLAN
This map is reproduced from Ordnance Survey material with permission of Ordnance Survey on behalf of Her Majesty's Stationery Office (c) Crown copyright. Unauthorised reproduction infringes Crown copyright and may lead to prosecution or civil


The Common
South Holland Main Drain
Allotment Gardens
Tydd St Mary's Common
Field
Middle Field
Tydd St Mary
The Angle
Crofts
Old Fields
Tydd Gote
INSTALL ABSD FOR ISOLATION FOR FUTURE DRAINAGE BOARD WORKS
17m POLES
DC14 21E0632
SOUTH HOLLAND LODGE
TYDD ST MARYS
DC14 21E0547
THE GRANGE
TYDD ST MARY
DC14 21E4565
MIDDLE ROAD
TYDD ST. MARY
DC11 21E5918
CHURCH LANE
TYDD ST. MARY
DC13 21E4435
BAKERS GARAGE
TYDD GOTE
DC14 21E4435
STATION ROAD
TYDD GOTE
DC12 21E6636
MARKATH ROAD
TYDD GOTE
DC14 21D5656
SYMPSON ROAD/LO
TYDD GOTE
PROPOSED HV OVERHEAD LINE
PROPOSED UNDERGROUND CABLE
EXISTING OVERHEAD LINE
EXISTING U/G CABLE
OVERHEAD LINE TO BE DISMANTLED
TYDD ST. MARY
11KV O/H LINE REBUILD
N.04308
AT/GAH 09/2/01
0193/01
This plan is based upon the ordnance survey map by East Midlands Electricity, a division of PowerGen Energy plc with the permission of the Controller of H.M. Stationery Office. Crown Copyright Reserved. Subject to any specific exceptions this copy must not be copied without the prior permission of the copyright owner. Any information provided by East Midlands Electricity is copyright and may not be reproduced in any form without the written permission of East Midlands Electricity
Scale 1:2500 /LV, 11kV, 33kV, 66kV, 132kV
TF44861850 (544870,318503)
Sheet 1 of 1
Gill Holmes
09/02/2001

EM/P/29


The Common
South Holland Main Drain
Allotment Gardens
Tydd St Mary's Common
Field
Middle Field
Tydd St Mary
The Angle
Crofts
Old Fields
Tydd Gote
INSTALL ABSD FOR ISOLATION FOR FUTURE DRAINAGE BOARD WORKS
17m POLES
DC14 21E0547 THE GRANGE TYDD ST. MARY
DC14 21E4563 MIDDLE ROAD TYDD ST. MARY
DC11 21E3918 CHURCH LANE TYDD ST. MARY
DC13 21E7535 BAKERS GARAGE TYDD GOTE
DC14 21E4435 STATION ROAD TYDD GOTE
DC12 21E6056 HAWTHORN ROAD TYDD GOTE
DC14 21D6556 STATION ROAD/LC TYDD GOTE
PROPOSED HV OVERHEAD LINE
PROPOSED UNDERGROUND CABLE
EXISTING OVERHEAD LINE
EXISTING U/G CABLE
OVERHEAD LINE TO BE DISMANTLED
TYDD ST. MARY
11KV O/H LINE REBUILD
N.04308
AT/GAH 09/2/01
0193/01
This plan is based upon the ordnance survey map by East Midlands Electricity, a division of PowerGen Energy plc with the sanction of the Controller of H.M. Stationery Office. Crown Copyright Reserved. Subject to any specific exceptions this copy must not be copied without the prior permission of the copyright owner. Any information provided by East Midlands Electricity is copyright and may not be reproduced in any form without the written permission of East Midlands Electricity
Scale 1:2500 /LV, 11kV, 33kV, 25kV, 132kV
TF44861850 (544870,318503)
Sheet 1 of 1
Gill Holmes
09/02/2001

EM/R/29.