


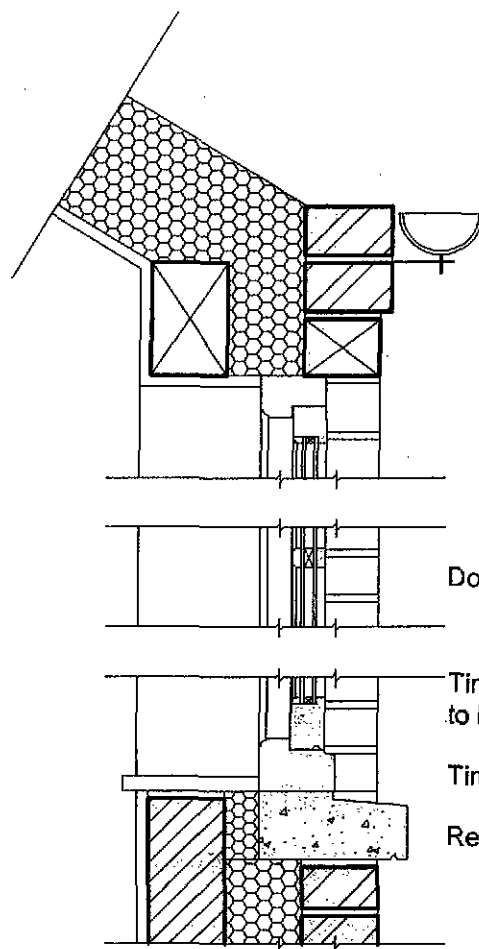

Gutter to be fixed to wall by means of spikes/rise and fall brackets and no fascia boarding (unless otherwise agreed in writing with the Local Planning Authority)

FIRST FLOOR WINDOW (Timber Head Detail)

Double Glazed Units (1.8W/m²/K)


Timber window frames, bars and external door frames to be painted white and thereafter maintained

Timber Cill

Reconstructed Stone Sub-cill

SECTION

Provide Cavity tray above all openings (not illustrated)

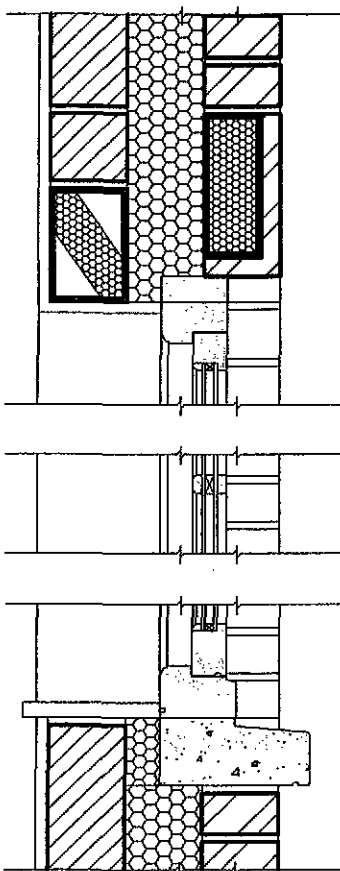

GROUND FLOOR WINDOW (Brick Soldier (Arched) Head Detail)

Special Arched Lintel with brick facing and soffit

Timber Arch Head


Timber window frames, bars and external door frames to be painted white and thereafter maintained

Double Glazed Units (1.8W/m²/K)


Timber Cill

Reconstructed Stone Sub-cill

PLAN SECTION

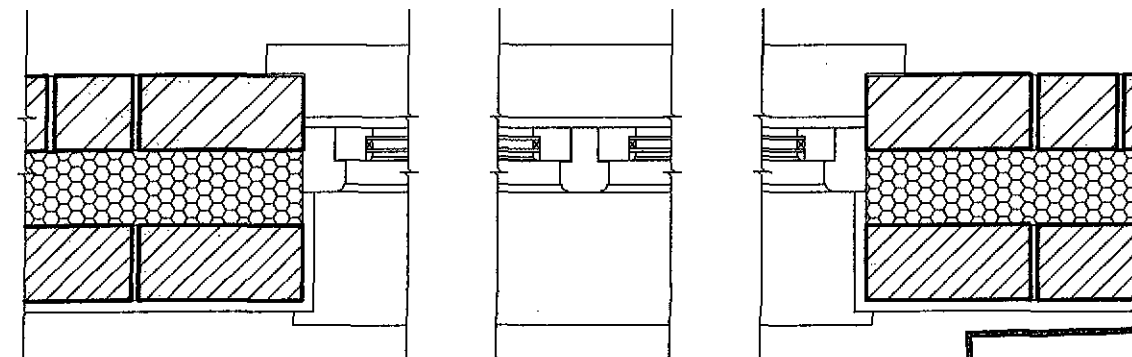

SHDC
Planning & Development
18 MAR 2010
Ref: 0221-10

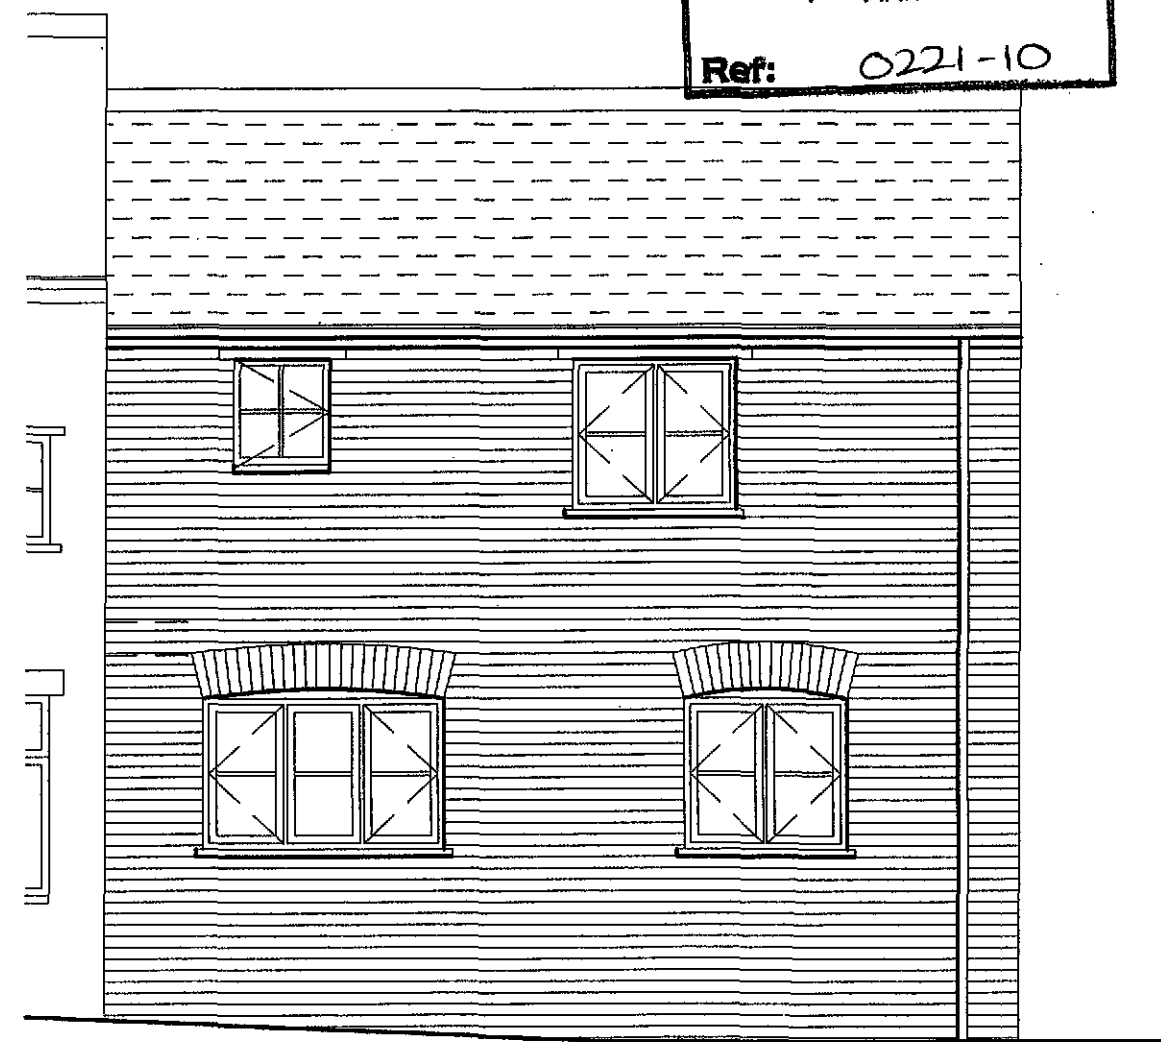

A. NOTES ADDED

DRF 17-11-09

PRELIMINARY DRAWING : SUBJECT TO AGREEMENT & APPROVAL

RICHARD C.F. WAITE ARCHITECT

34 • Bridge • Street • Kings Lynn • Norfolk • Tel: (01553) 772656

Proposed Extension of Trafford House, Church Way, Tydd St. Mary, Wisbech.

WINDOW DETAILS

For Mr. P. Cleary

Scale: 1:10/100

Drawn: DRF

Date: 26-10-09

2/295/4A

This drawing is subject to amplification from further construction information. Any discrepancy found on drawing to be notified to Architect immediately. All foundations to be modified to suit ground conditions & structural requirements after site investigation by others. No dimensions or sizes to be scaled from this drawing. All sizes or dimensions to be checked before construction. This drawing is copyright & must not be copied without consent.