
Ordnance Survey®

0225/08

Siteplan® 1:1250

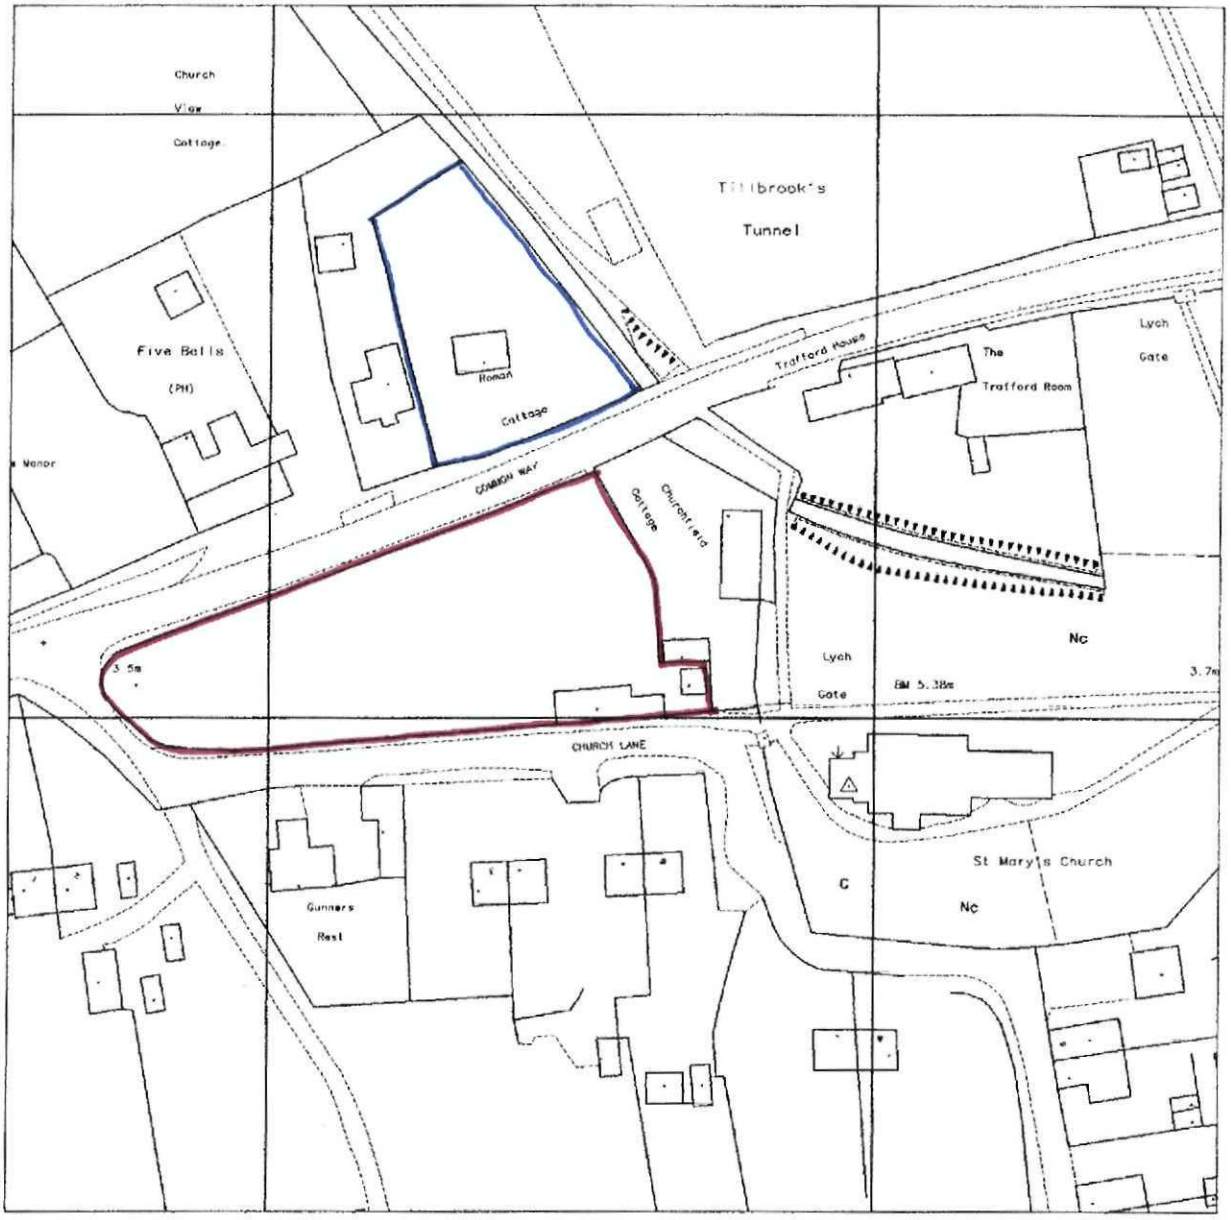

Produced 11 Oct 2006 from Ordnance Survey digital data and incorporating surveyed revision available at this date. © Crown Copyright 2006.

Reproduction in whole or in part is prohibited without the prior permission of Ordnance Survey.

Ordnance Survey and the OS symbol are registered trade marks and Siteplan a trade mark of Ordnance Survey, the national mapping agency of Great Britain.

Part or all of this Siteplan is enlarged from mapping produced at one or more of the following scales 1:1250, 1:2500, 1:10000.

20 0 20 40 60 80

Metres

N

Centre Coordinates: 544557 318618

National Grid sheet reference at centre of this Siteplan: TF4418

Supplied by: David Broker Design Serv
Serial Number: 00001900


OPTION A

DEVELOPMENT
20 FEB
0225/08



OPTION B



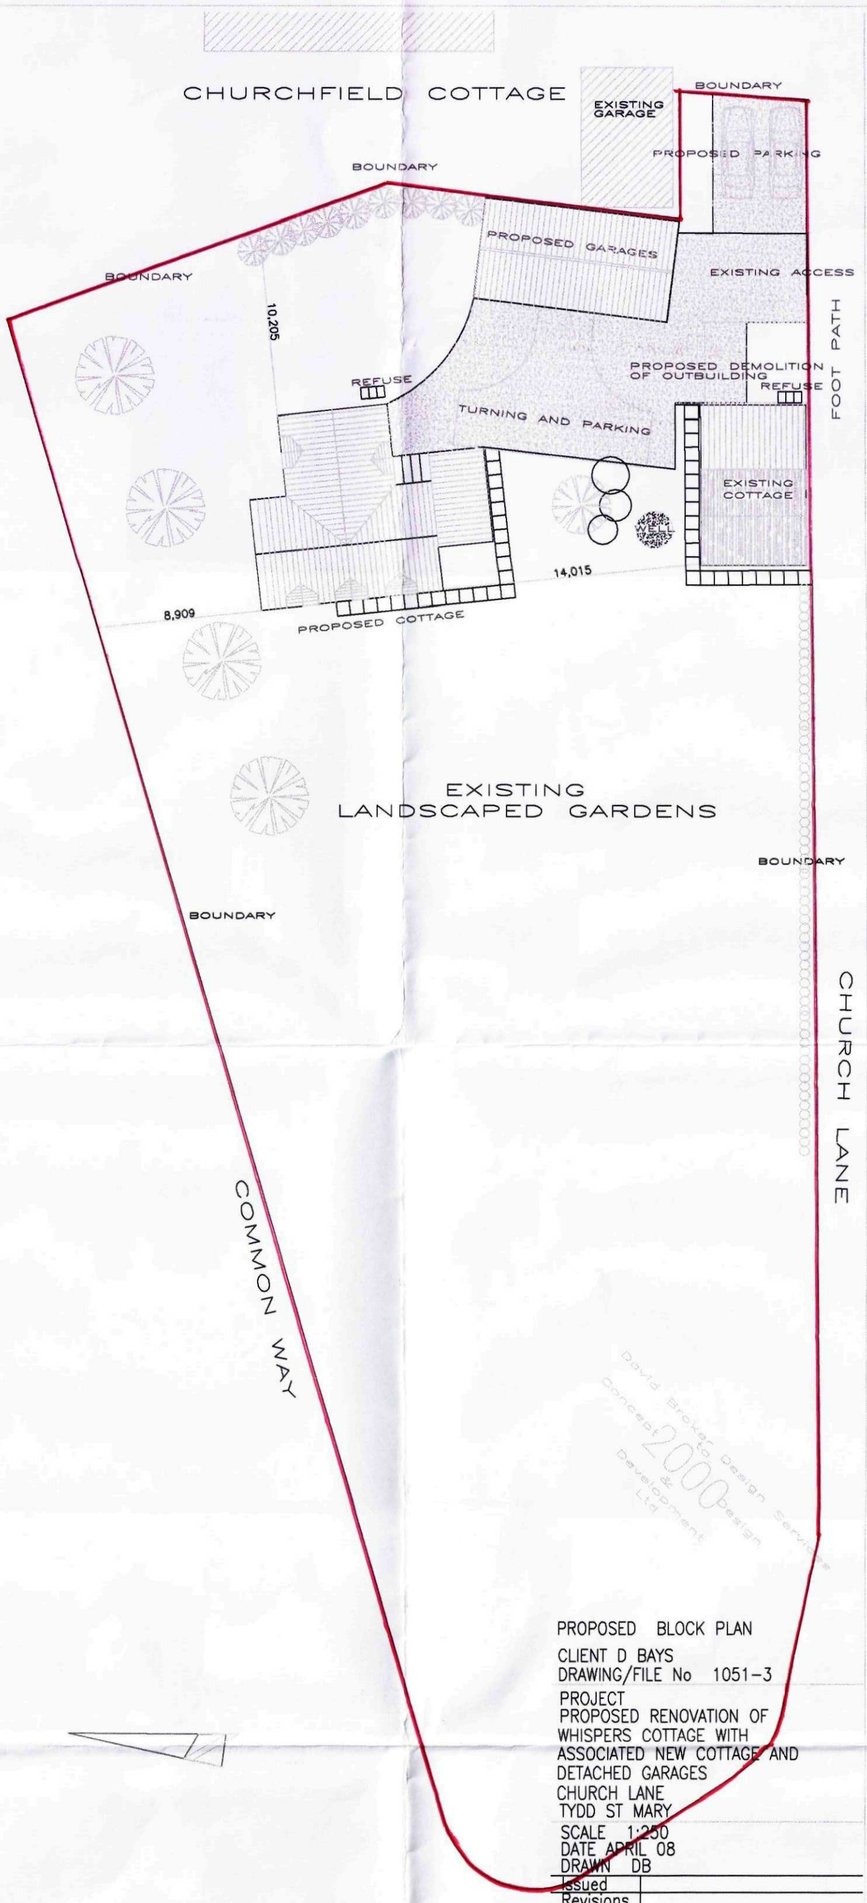

PROPOSED BLOCK PLAN

CLIENT D BAYS
DRAWING/FILE No 1051-3

PROJECT
PROPOSED RENOVATION OF WHISPERS COTTAGE WITH ASSOCIATED NEW COTTAGE AND DETACHED GARAGES
CHURCH LANE
TYDD ST MARY


SCALE 1:250
DATE APRIL 08
DRAWN DB

Issued	
Revisions	


READ IN CONJUNCTION WITH
EXISTING PLANS AND ELEVATIONS
PROPOSED RENOVATIONS AND IMPROVEMENTS
FLOOR PLANS AND ELEVATIONS (NEW COTTAGE)

ARCHITECTURAL TECHNICIANS
WISBECH ST MARY
WISBECH CAMBS.PE13 4RW
Telephone 01945410421
Facsimile 01945410400


David Broker Design Services
Concept 2000 Design & Development Ltd

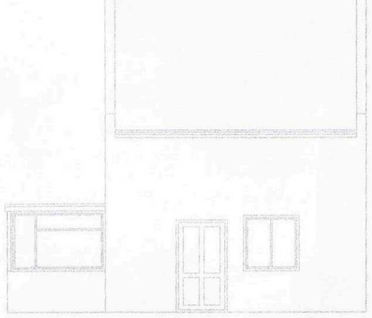


FRONT ELEVATION

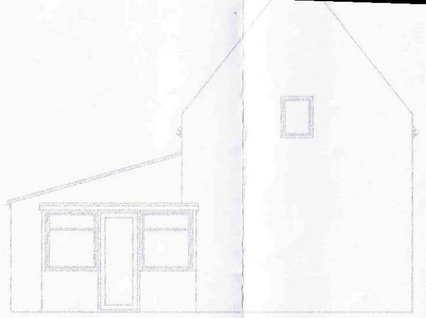


SIDE ELEVATION

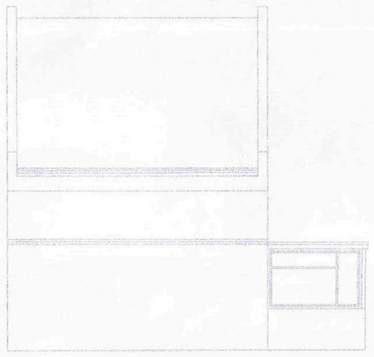


SIDE ELEVATION

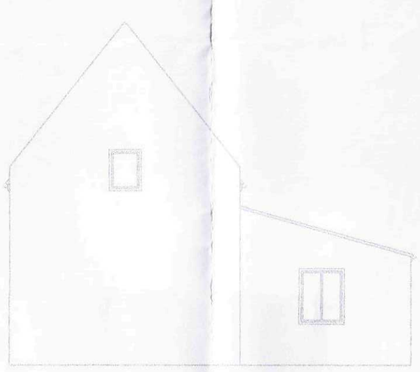


SIDE ELEVATION

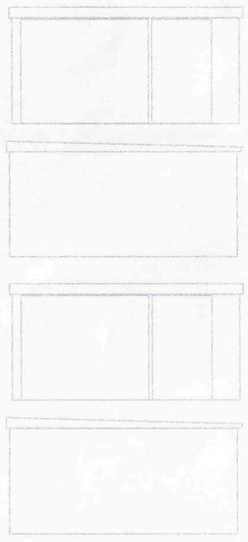

GARAGE ELEVATIONS

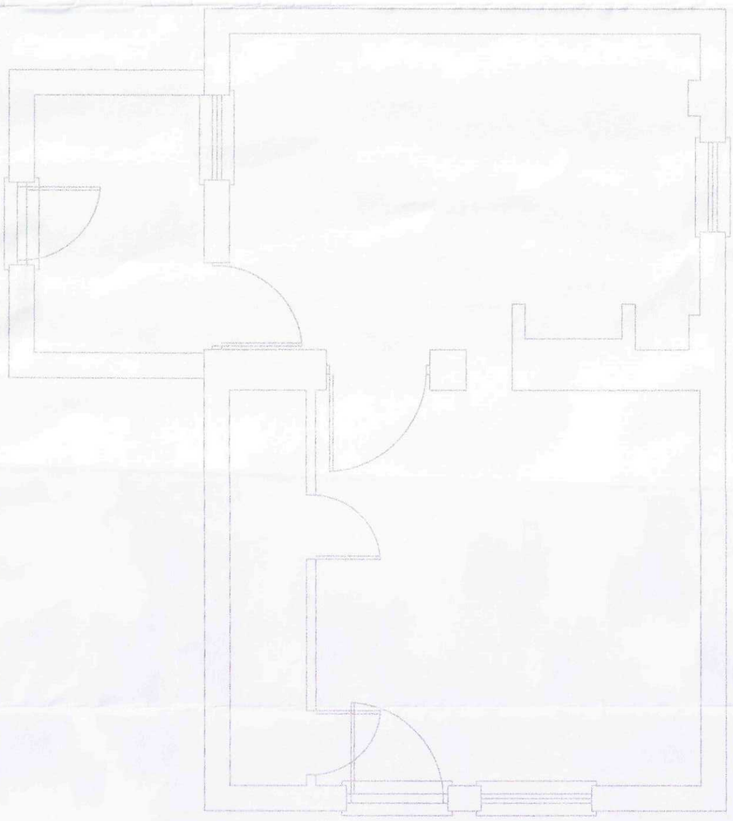

GROUND FLOOR PLAN

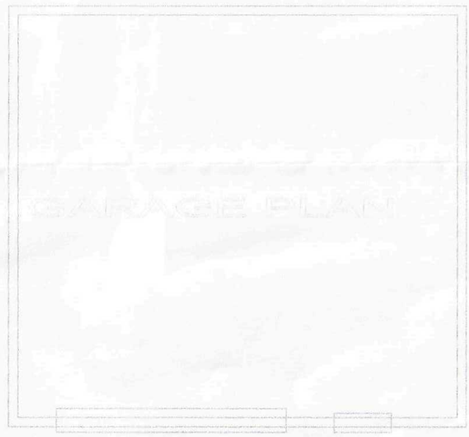

GARAGE PLAN



FIRST FLOOR PLAN

SHDC
PLANNING & DEVELOPMENT
2 0 FEB 2008
Ref. 0225/08


CLIENT D BAYS
EXISTING PLANS AND ELEVATIONS
DRAWING/FILE No 1051

PROJECT
THE REPLACEMENT OF
WHISPERS COTTAGE AND GARAGE
CHURCH LANE
TYDD ST MARY

SCALE 1:50 1:100
DATE OCT 06
DRAWN DB

Issued	
Revisions	

ARCHITECTURAL TECHNICIANS
DANBROOKE HOUSE STATION ROAD
WISBECH ST MARY
WISBECH CAMBS PE13 4RW
Telephone 01945410421
Facsimile 01945410400

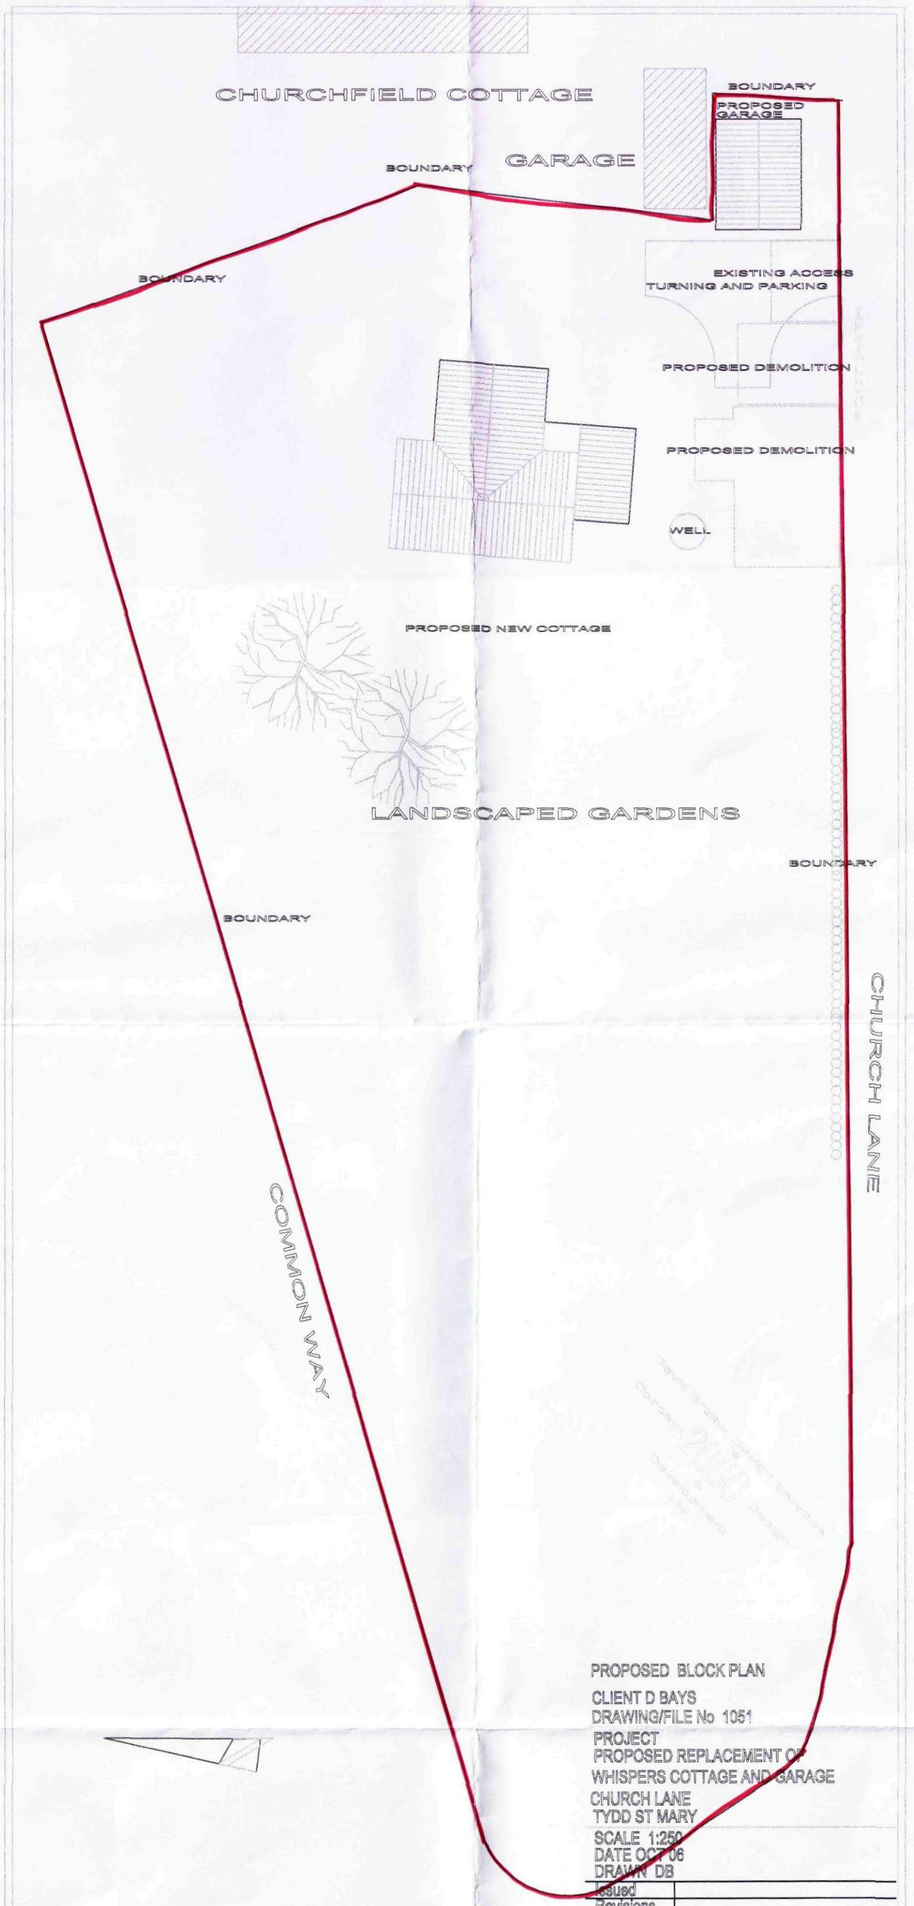

PROPOSED BLOCK PLAN

CLIENT D BAYS
DRAWING/FILE No 1051
PROJECT
PROPOSED REPLACEMENT OF
WHISPERS COTTAGE AND GARAGE
CHURCH LANE
TYDD ST MARY
SCALE 1:250
DATE OCT 06
DRAWN DB

Issued	
Revisions	

ARCHITECTURAL TECHNICIANS
WISBECH ST MARY
WISBECH CAMBS PE13 4RW
Telephone 01945 410421
Facsimile 01945 410460


SHDC
PLANNING & DEVELOPMENT
2 0 FEB 2008
Ref. 0225/08



FRONT ELEVATION
WEST



SIDE ELEVATION
NORTH

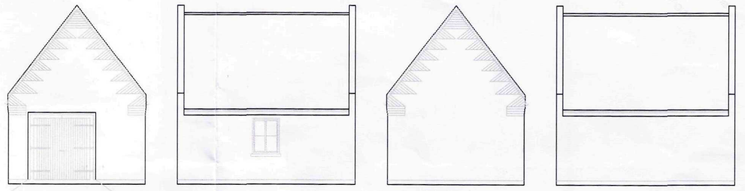


GARAGE




REAR ELEVATION
EAST




SIDE ELEVATION
SOUTH

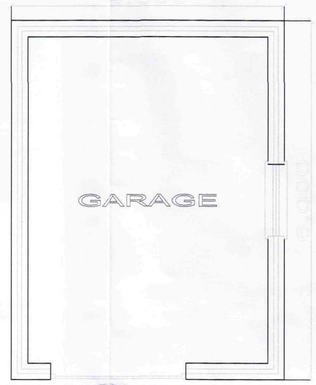


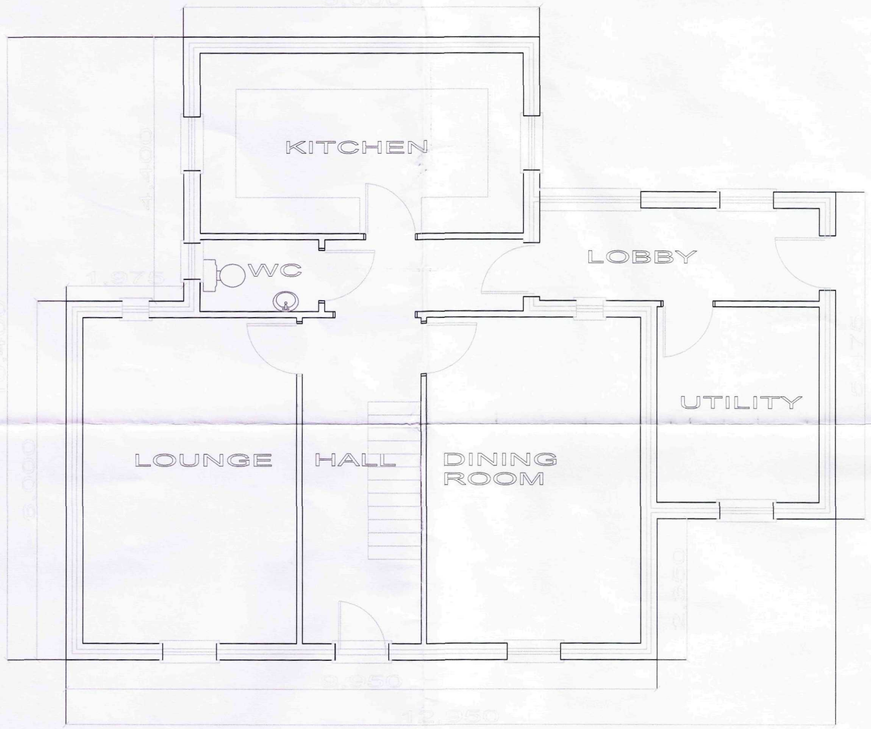

GROUND FLOOR PLAN

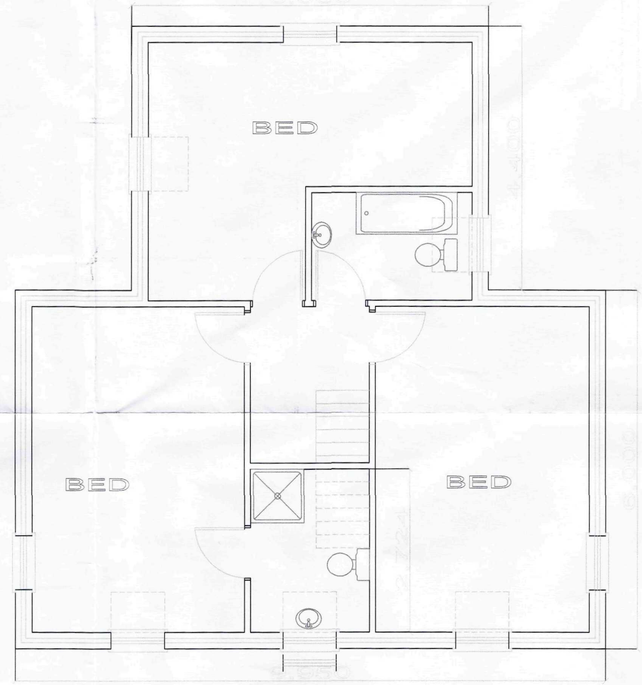

FIRST FLOOR PLAN

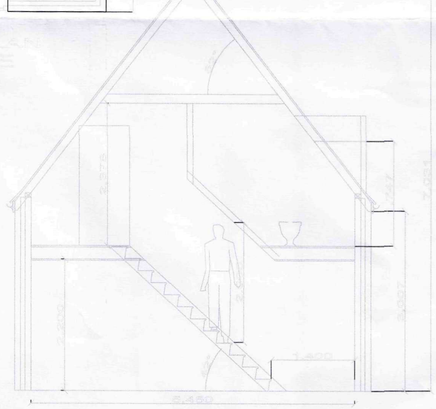

CLIENT D BAYS
FLOOR PLANS AND ELEVATIONS
DRAWING/FILE No 1051

PROJECT
THE REPLACEMENT OF
WHISPERS COTTAGE AND GARAGE
CHURCH LANE
TYDD ST MARY

SCALE 1:50 1:100
DATE OCT 06
DRAWN DB

Issued / Revisions	

SHDC
PLANNING & DEVELOPMENT
2 0 FEB 2008
Ref. 0225/08

ARCHITECTURAL TECHNICIANS
DAMSTORME HOUSE STATION ROAD
WISBECH ST MARY
WISBECH CAMBS PE13 4RW
Facsimile 01945 410460

DO NOT SCALE ALL DIMENSIONS TO BE VERIFIED ON SITE THIS DRAWING AND DESIGN REMAINS THE COPYRIGHT OF DAVID BROKER AND MAY NOT BE REPRODUCED WITHOUT PERMISSION