


Roman Lodge, Mill Lane, Tydd St. Mary, Wisbech, PE13 5SB

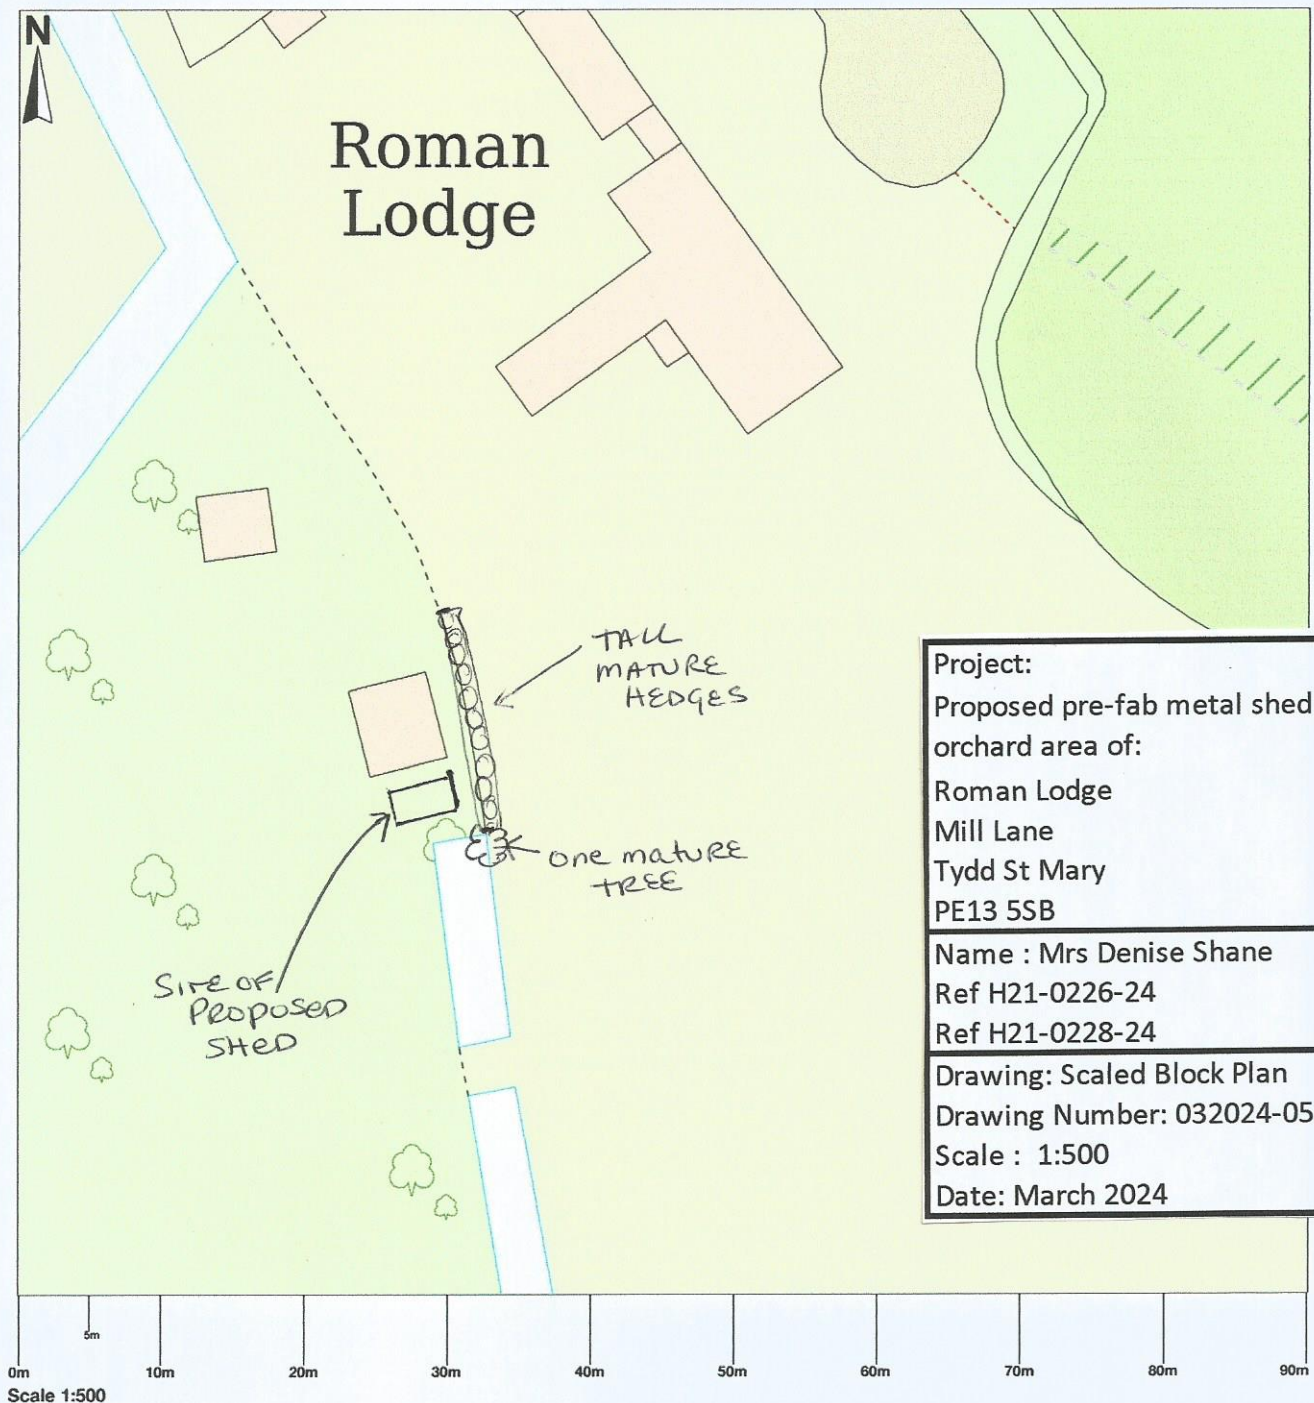

Project:
Proposed pre-fab metal shed in
orchard area of:
Roman Lodge
Mill Lane
Tydd St Mary
PE13 5SB

Name : Mrs Denise Shane
Ref H21-0226-24
Ref H21-0228-24

Drawing: Scaled Block Plan
Drawing Number: 032024-05
Scale : 1:500
Date: March 2024