
DETAILED
PLAN

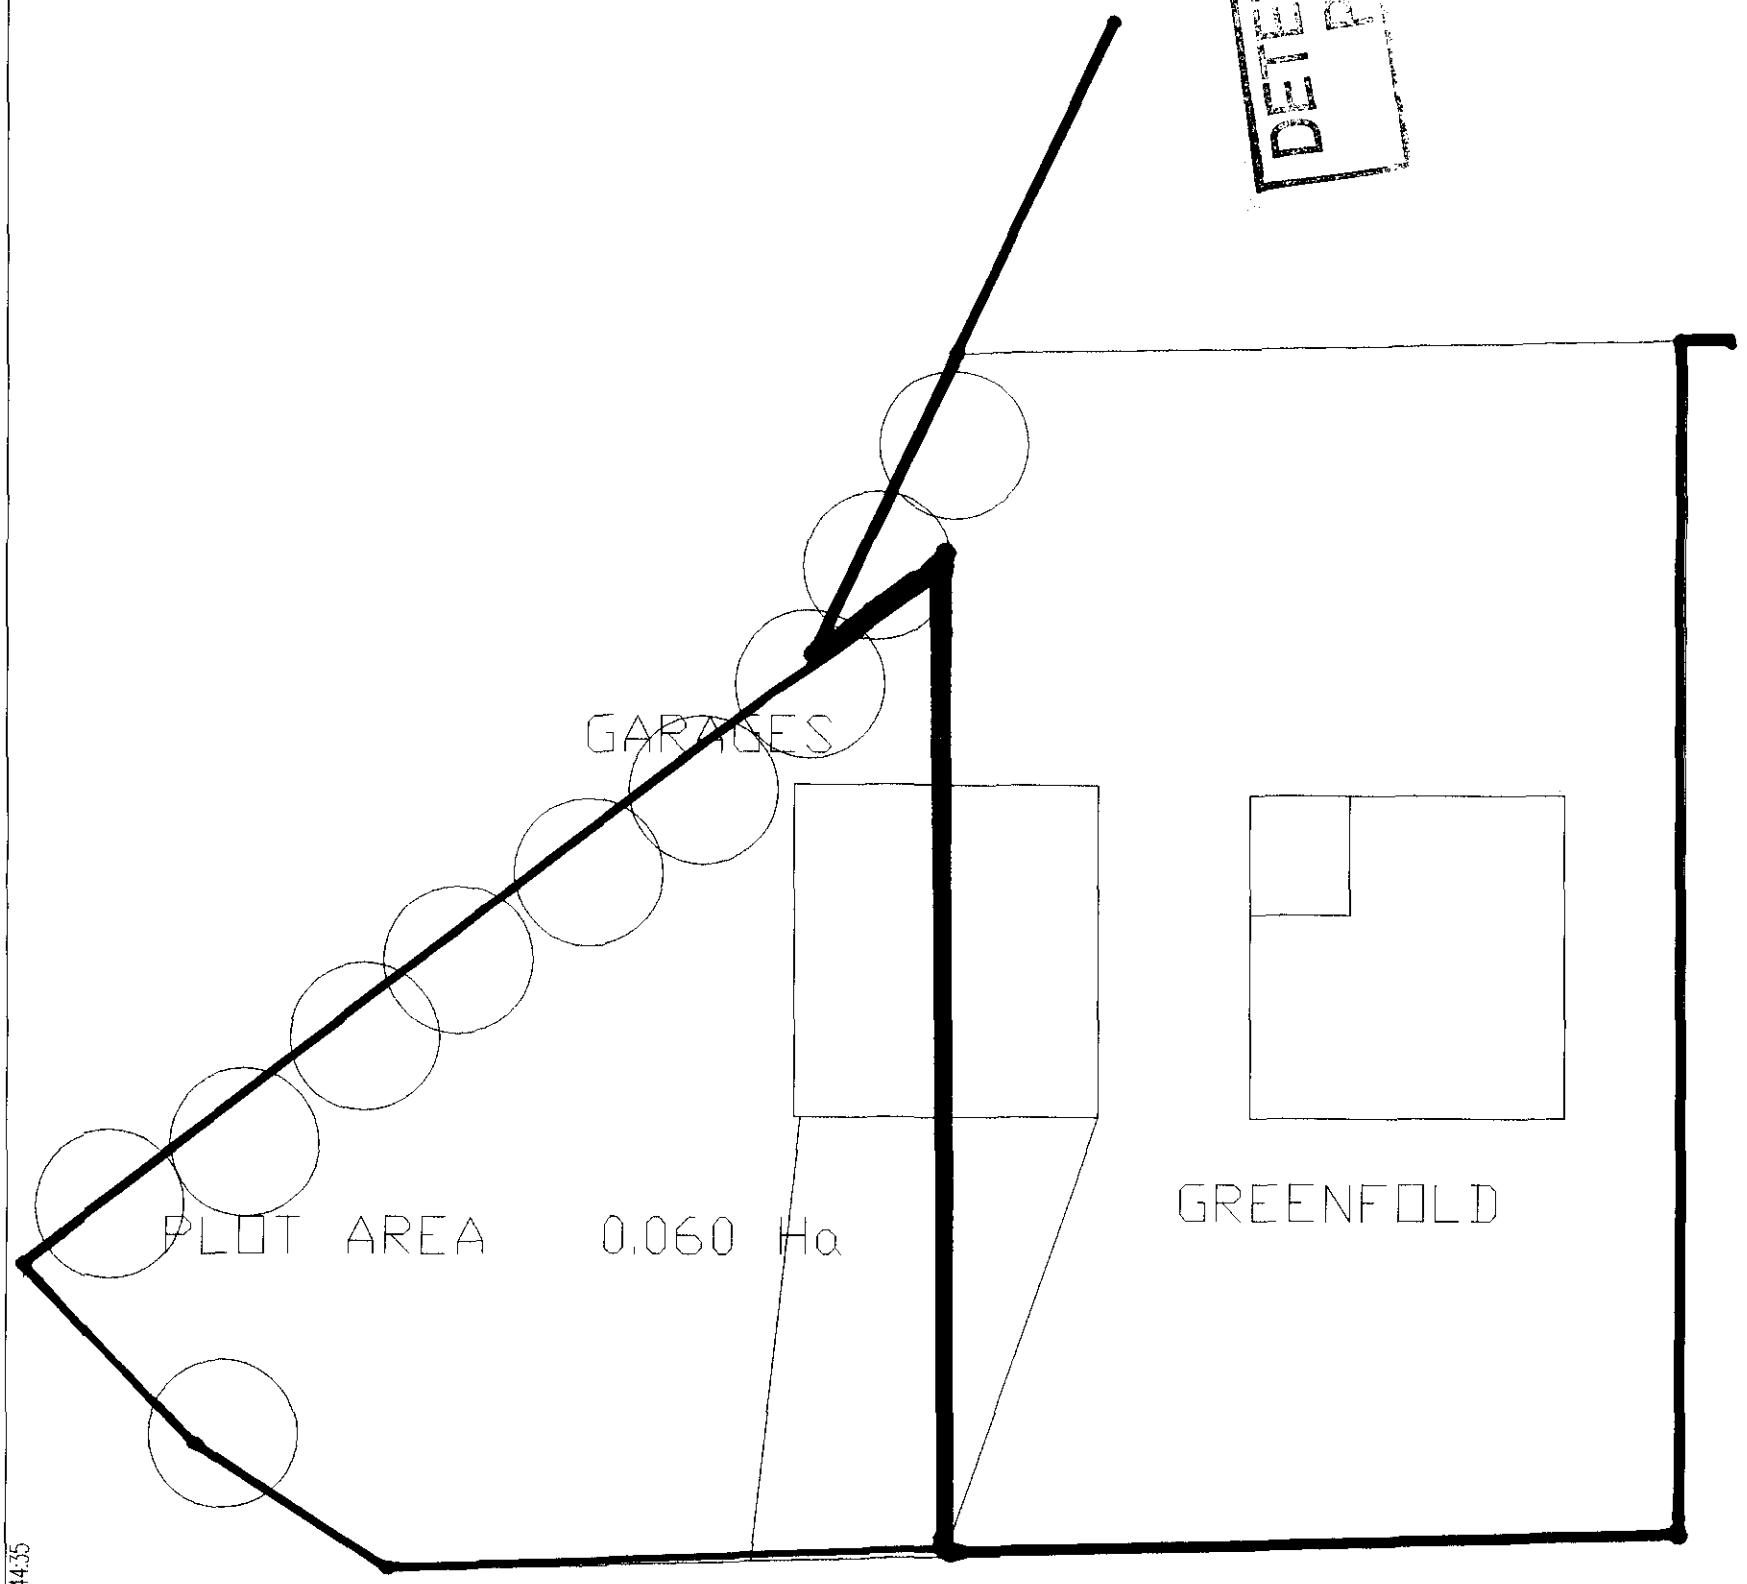

G R E E N F O L D

20 FEB 2000
Ref: 024400

PROPOSED BUILDING PLOT
AT GREENFOLD
CHURCH WAY TYDD ST MARY

File: \\Martin \drivec \WORK \550FR1.dwg Plotted: 2000-02-24 09:44:35