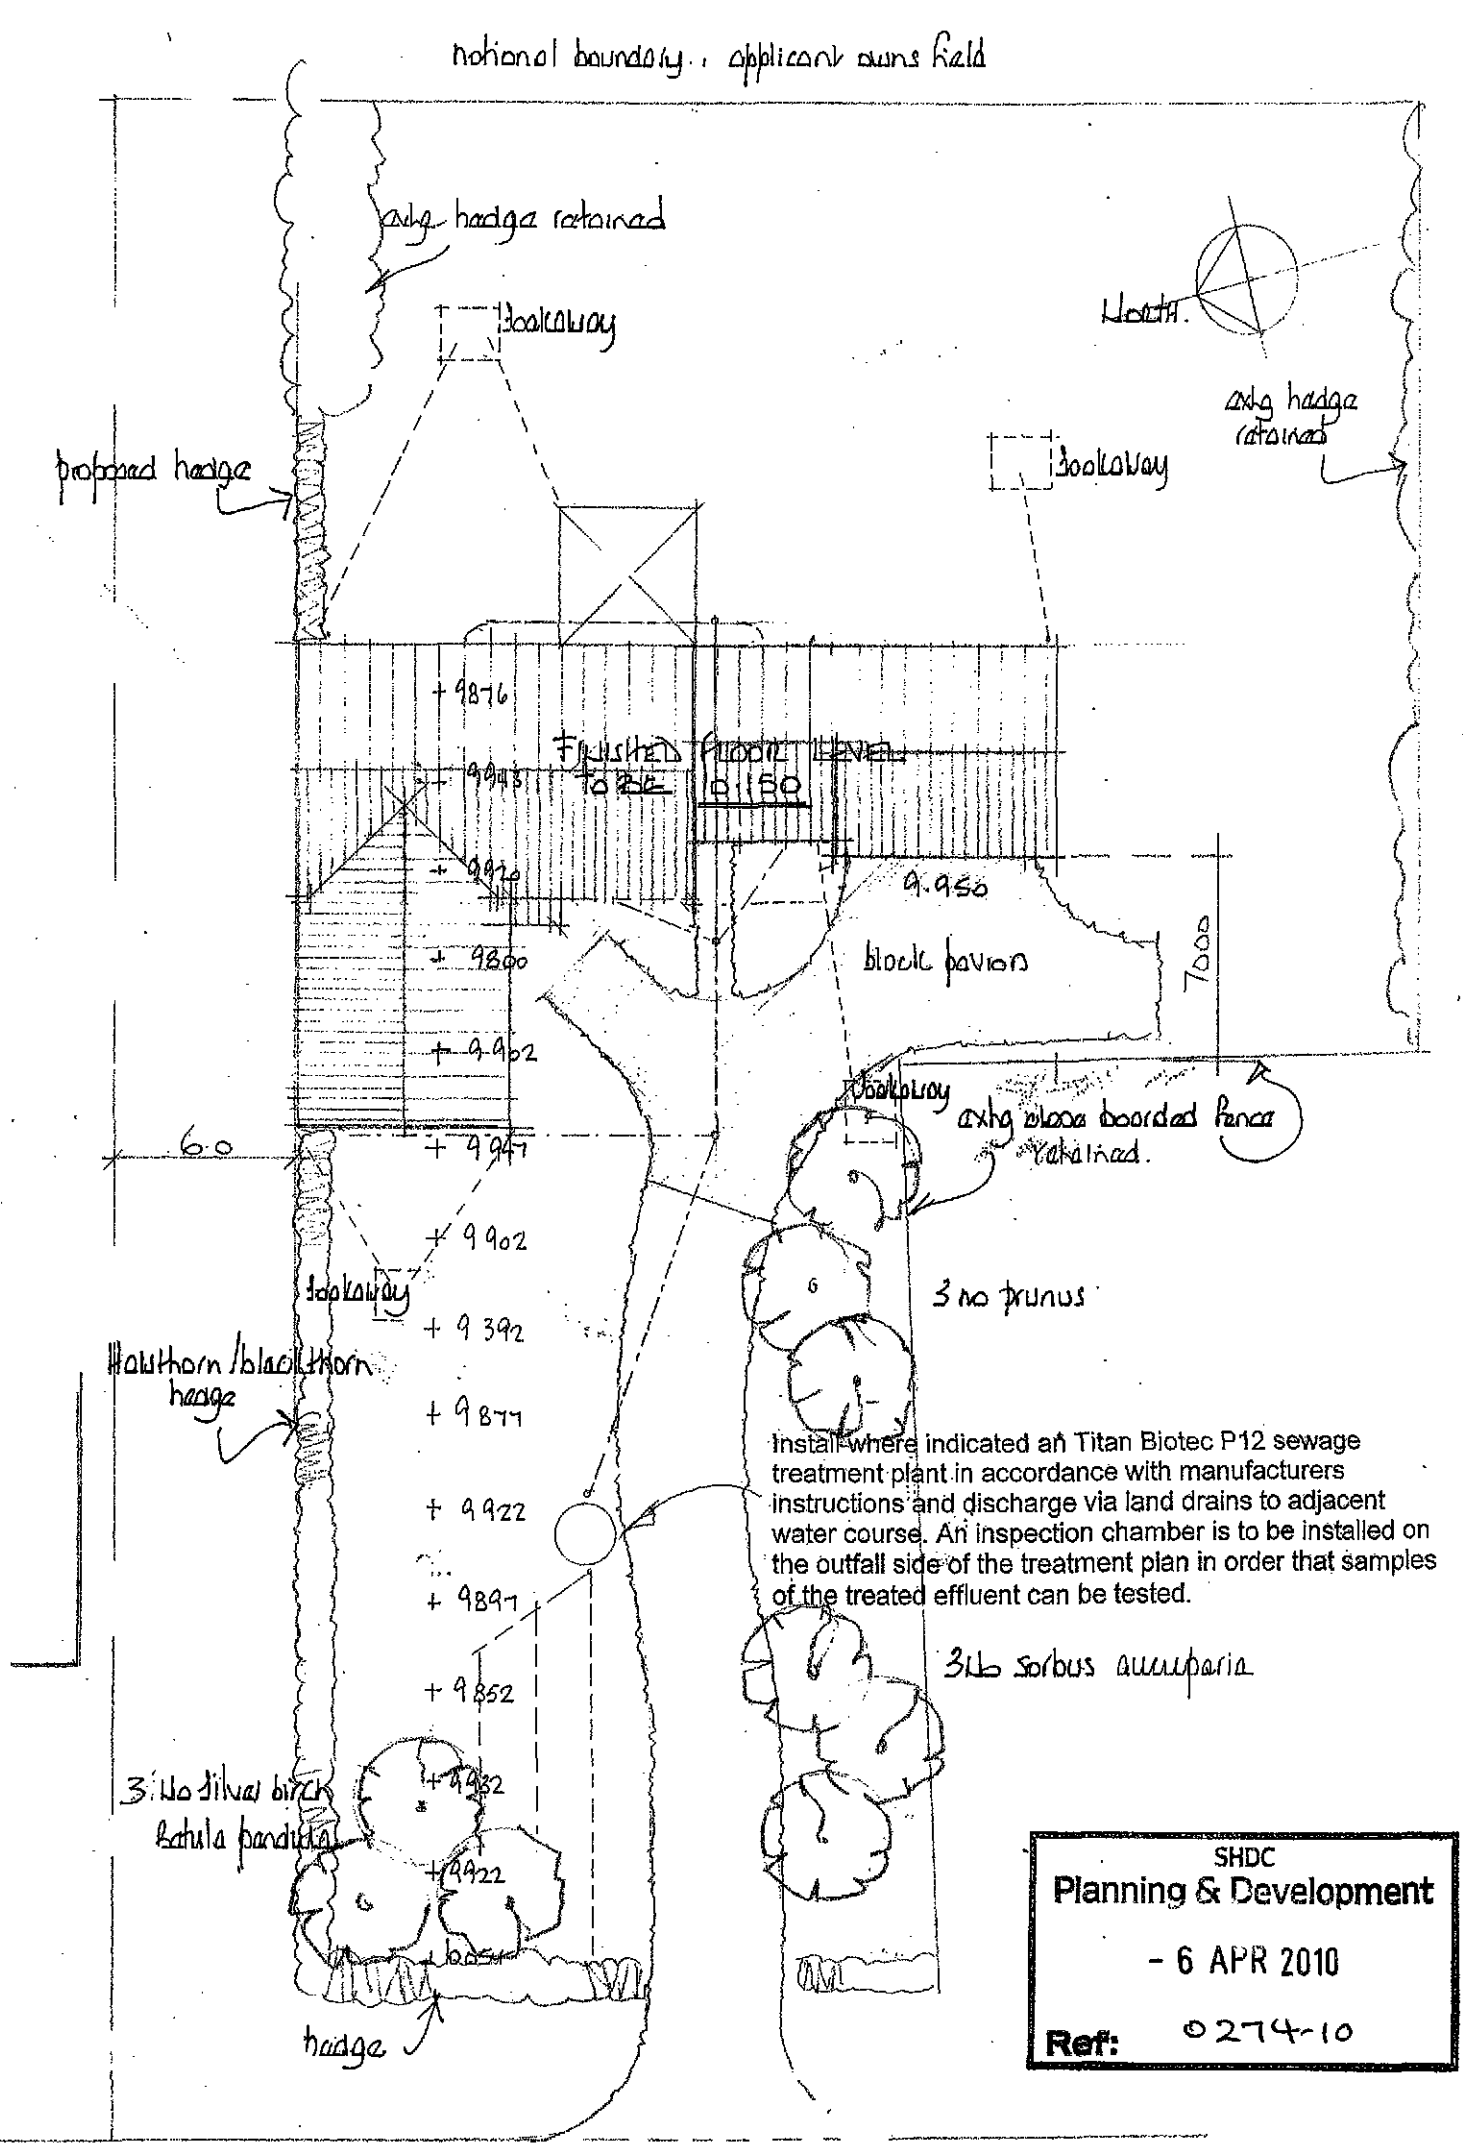

notional boundary.. applicant owns field
exhg hedge retained
doorway
North.
exhg hedge retained
proposed hedge
doorway
+ 98.76
FINISHED FLOOR LEVEL TO BE 10.150
+ 99.43
+ 99.20
9.950
+ 98.00
block pavion
7.000
+ 99.02
exhg wood boarded fence retained.
6.0
+ 99.47
doorway
+ 99.02
3 no prunus
+ 99.39
Hawthorn/blackthorn hedge
+ 98.74
+ 99.22
Install where indicated an Titan Biotec P12 sewage treatment plant in accordance with manufacturers instructions and discharge via land drains to adjacent water course. An inspection chamber is to be installed on the outfall side of the treatment plan in order that samples of the treated effluent can be tested.
+ 98.97
3 no sorbus aucuparia
+ 98.52
3 no silver birch betula pendula
+ 99.32
+ 99.22
hedge
SHDC
Planning & Development
- 6 APR 2010
Ref: 0274-10