
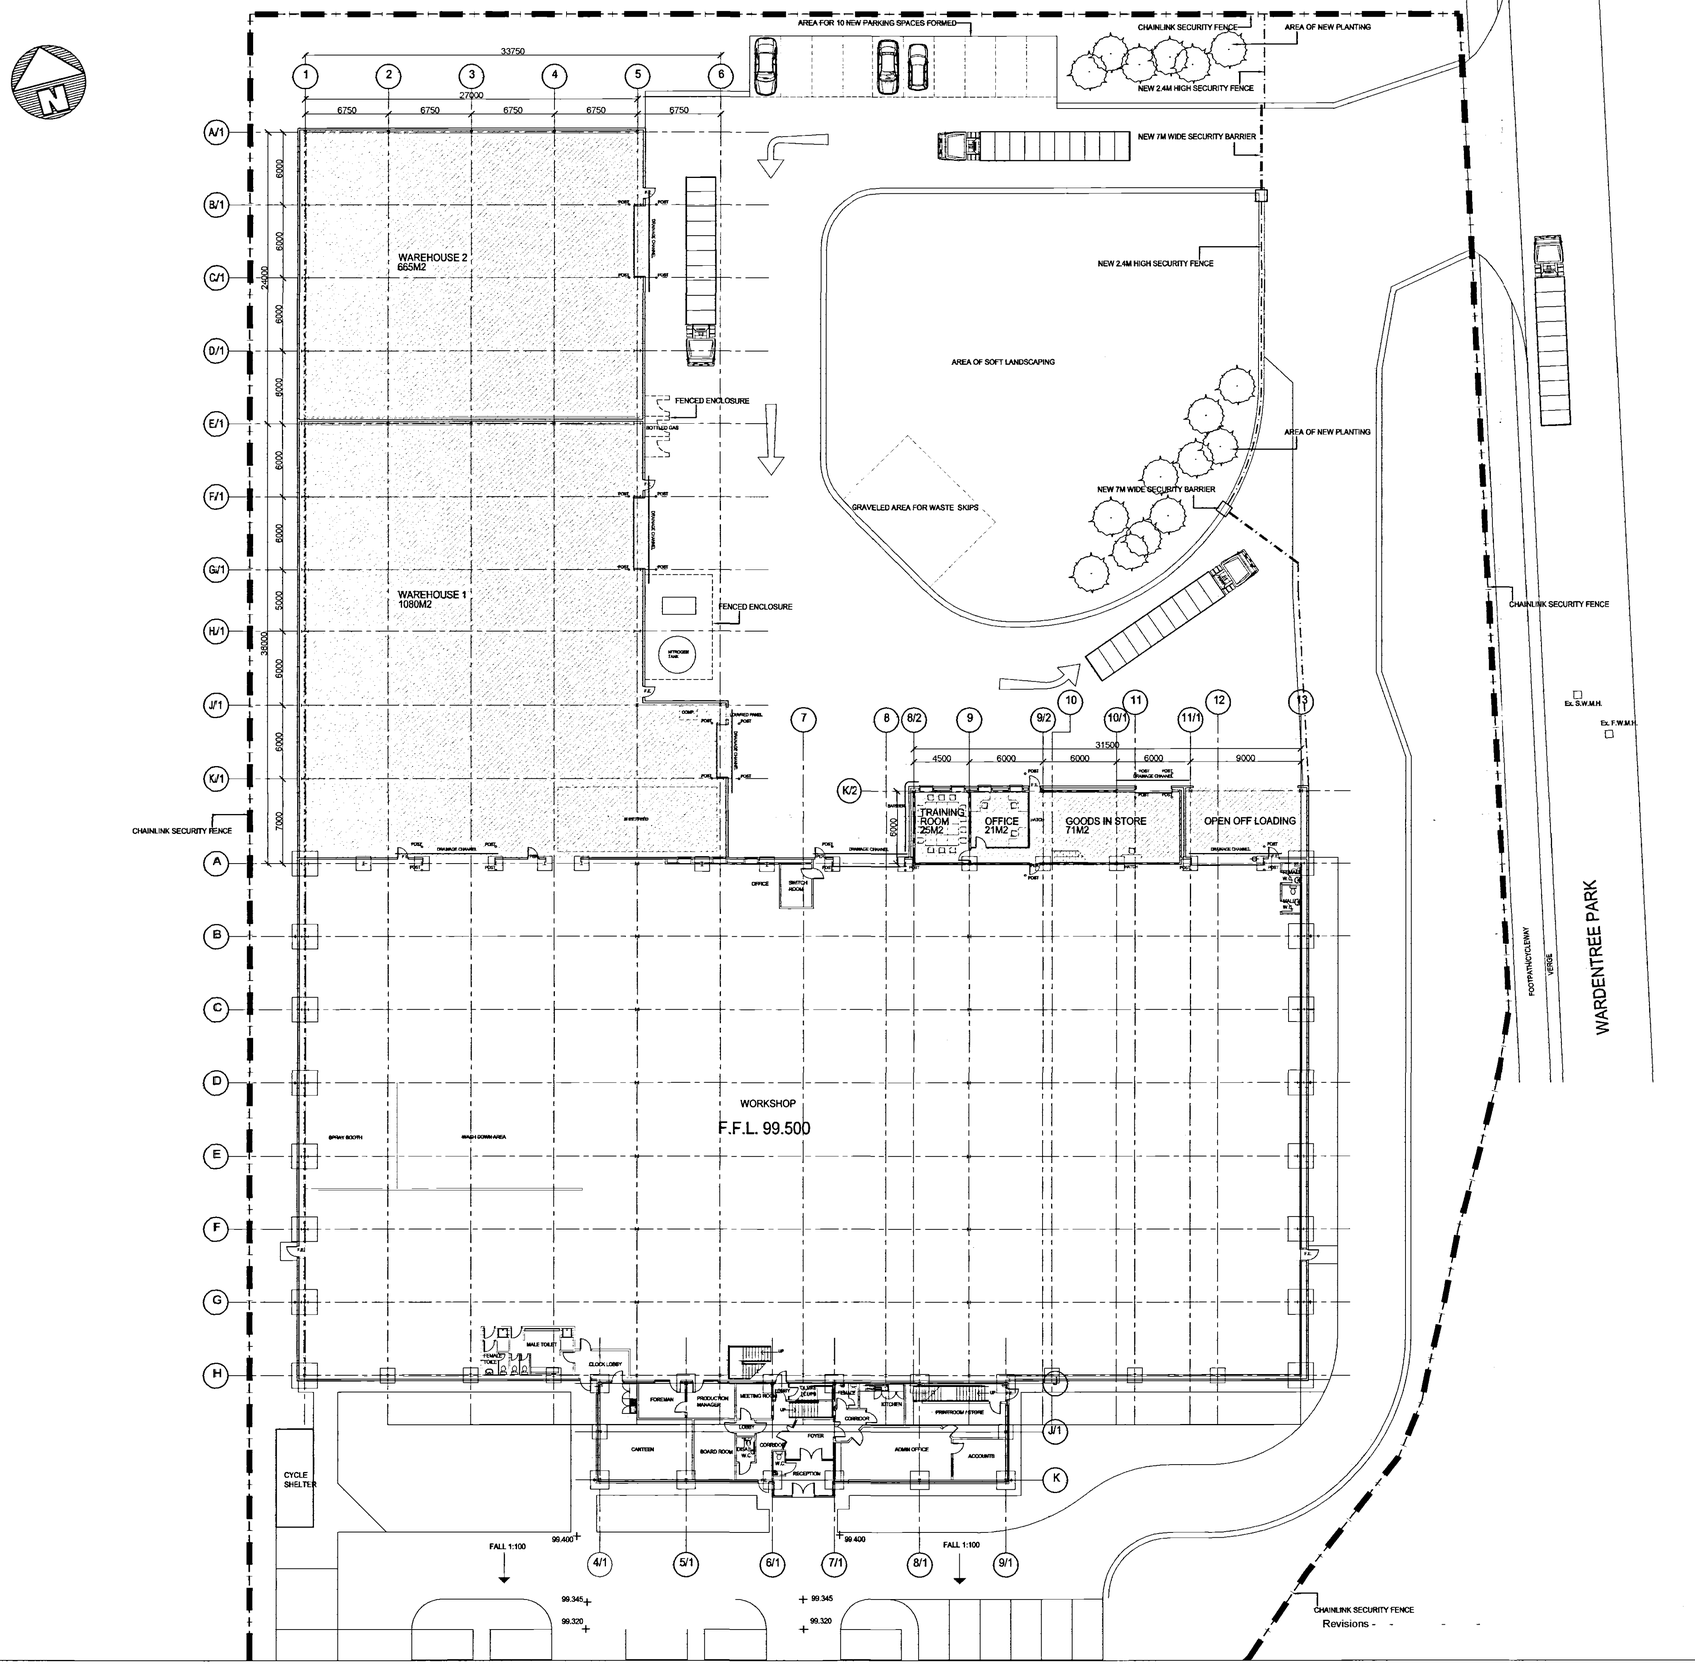


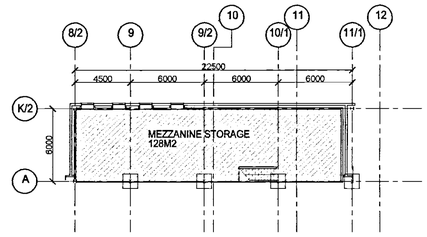

FIRST FLOOR

SCHEDULE OF AREAS

WAREHOUSE 1 -	1080m²
WAREHOUSE 2 -	665m²
GROUND FLOOR -	
GOODS IN -	71m²
OFFICE -	21m²
TRAINING ROOM -	25m²
FIRST FLOOR -	
MEZZANINE STORAGE -	128m²

SHDC
Planning & Development
- 2 MAR 2007
Ref: 0274/07

copyright reserved ©

DC ARCHITECTURAL SOLUTIONS LIMITED
ARCHITECTURAL AND PLANNING SERVICES
26,SOUTHGATE, SLEAFORD, LINCOLNSHIRE, NG34 7RY
TEL. NO. 01529 309611 FAX. NO. 01529 309612
E-mail - dcarchitectural@btconnect.com

Client: Guttridge Services Limited

Project: New Storage and Warehouse Extensions

Drawing Title: Proposed New Site Layout

Drawing Number: dc:128:G:01

Scale: 1:250 Drawn: GDM Revison

Date: Feb 07 Checked

Revisions - - - -

DETERMINED PLAN