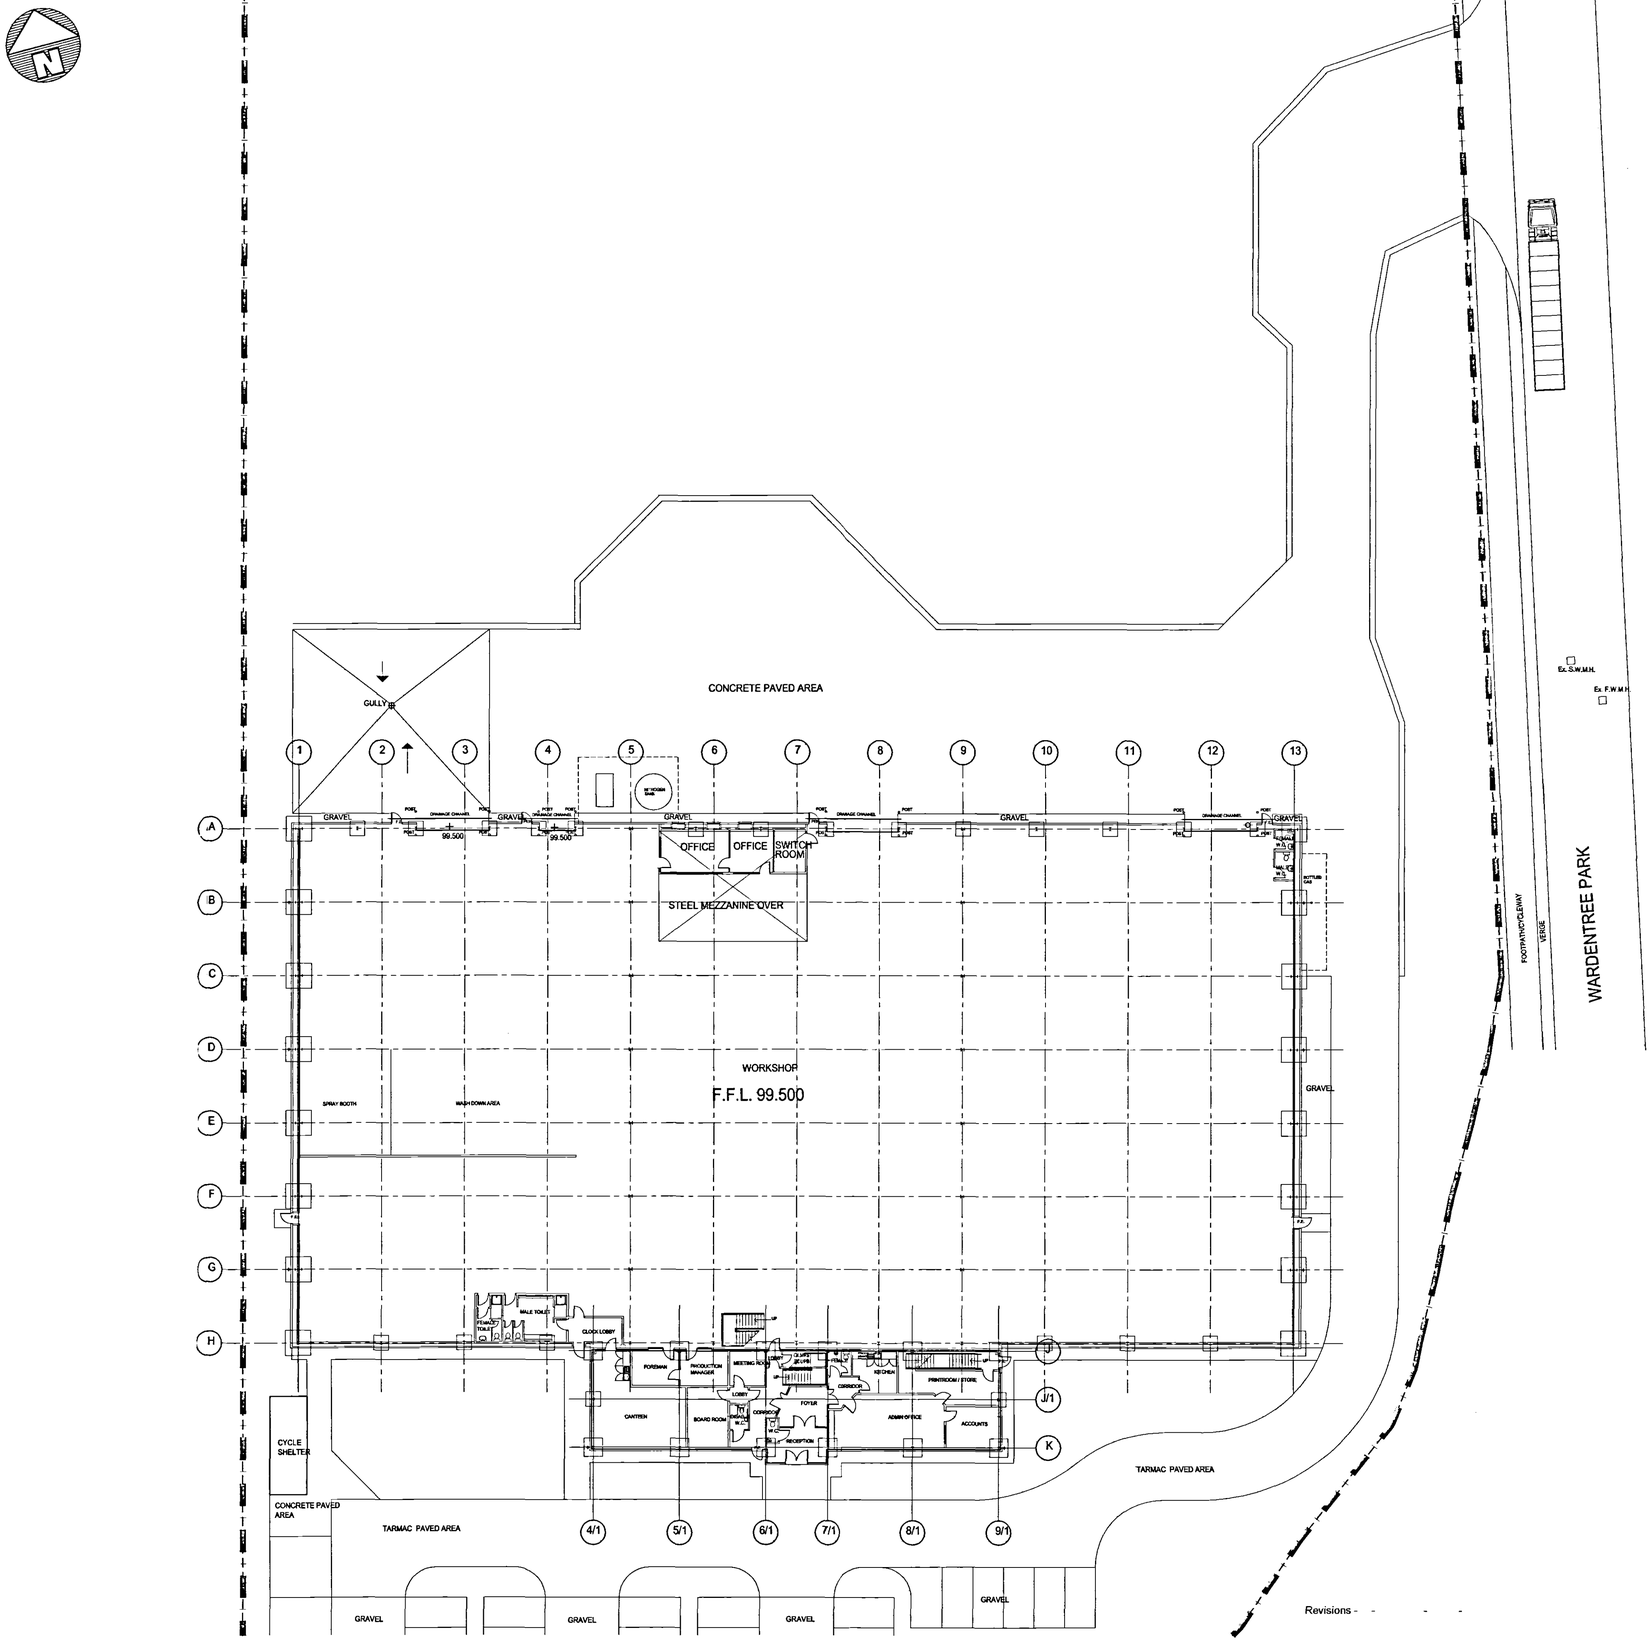


Revisions - - - -

SHDC
Planning & Development
- 2 MAR 2007
Ref: 0274/07

copyright reserved ©

DC ARCHITECTURAL SOLUTIONS LIMITED
ARCHITECTURAL AND PLANNING SERVICES
26,SOUTHGATE, SLEAFORD, LINCOLNSHIRE, NG34 7RY
TEL. NO. 01529 309611 FAX. NO. 01529 309612
E-mail - dcarchitectural@btconnect.com

Client: Guttridge Services Limited

Project: New Storage and Warehouse Extensions

Drawing Title: Existing Site Layout

Drawing Number: dc:128:G:04

Scale: 1:250 Drawn: GDM Revision

Date: Feb 07 Checked

DETAILED PLA