

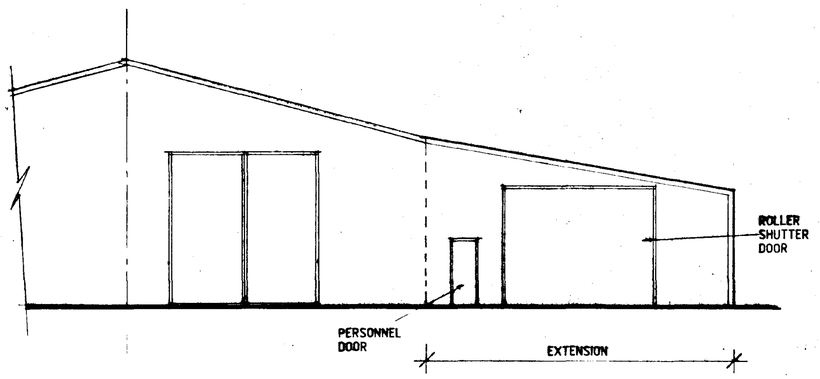



SIDE

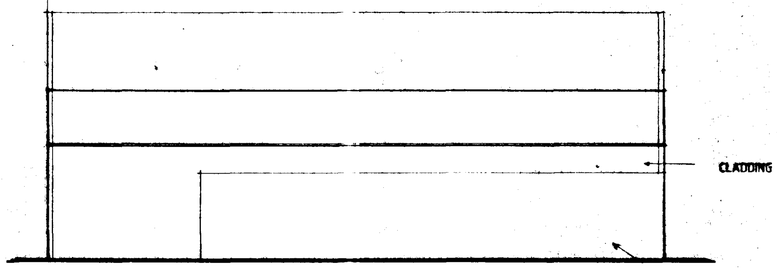


REAR

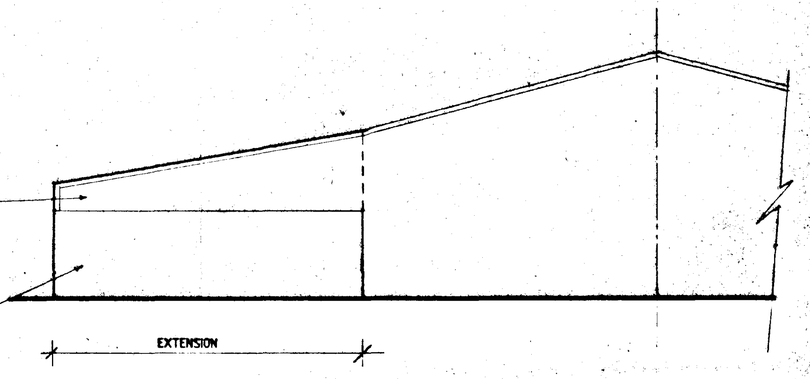

SIDE

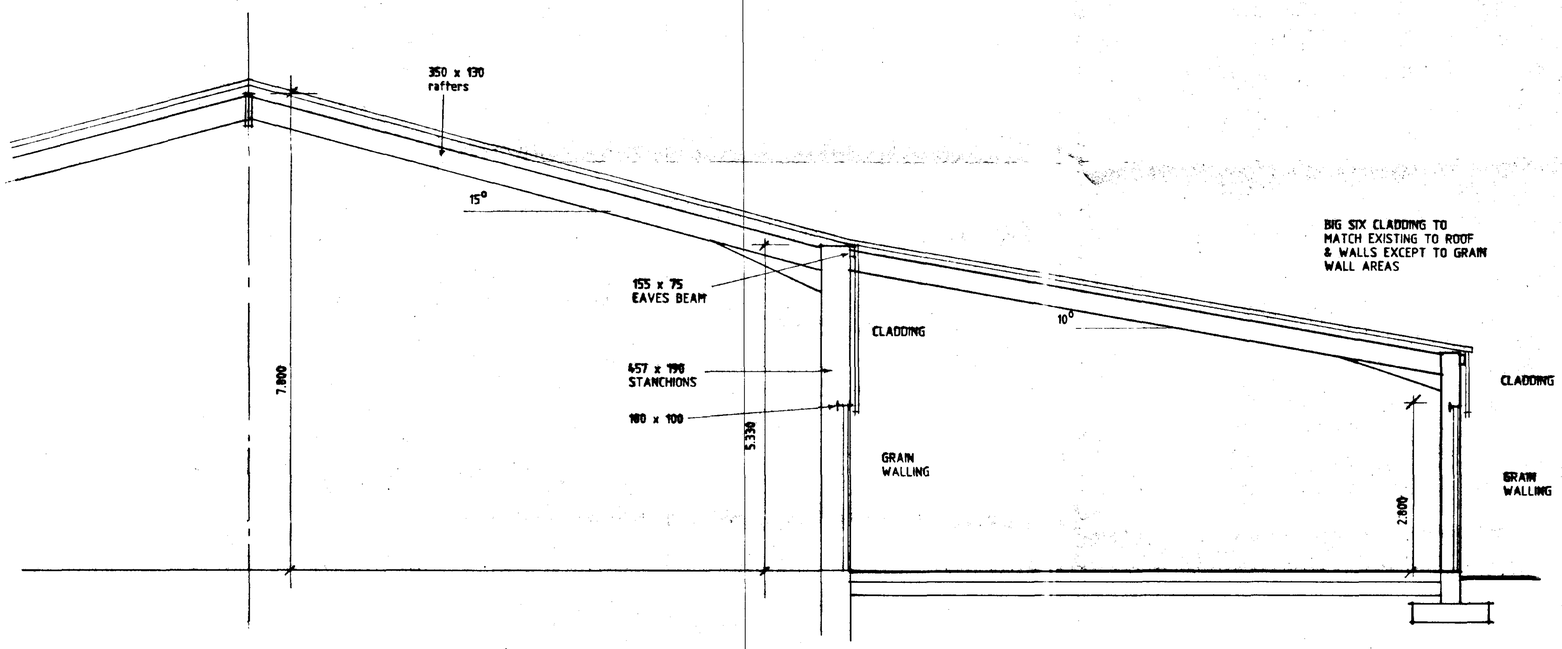

SECTION THRO

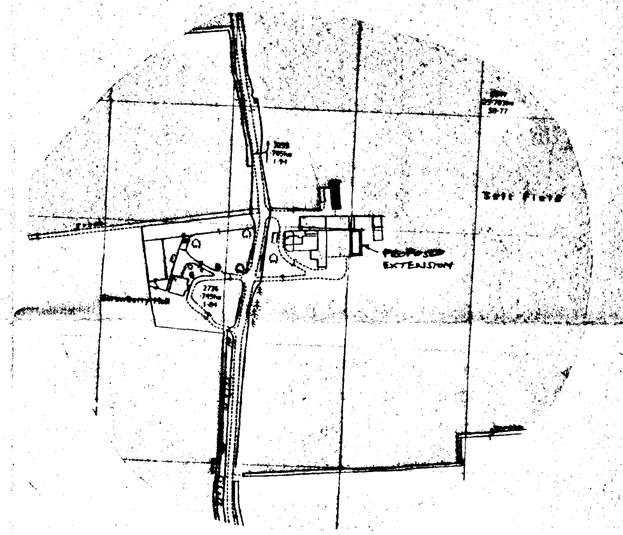

DESIGN Status
CONSULTANTS IN ARCHITECTURE & PLANNING

PROPOSED EXTENSION TO EXISTING GRAIN STORAGE BUILDING AT STRAWBERRY HALL FARMS, TYDD ST. MARY FOR

STRAWBERRY HALL FARMS

SECTIONS ETC.

1:50	771857/2
MARCH-96	B.GR.HAM.

SOUTH HOLLAND D.C. HOUSING & PLANNING
01 APR 1996
Ref: S202/046

DETERMINED PLAN

Status House, 4 Princes Street, Wisbech, Lincs. PE13 1RR
Tel: 01406 424343 Fax: 01406 460702