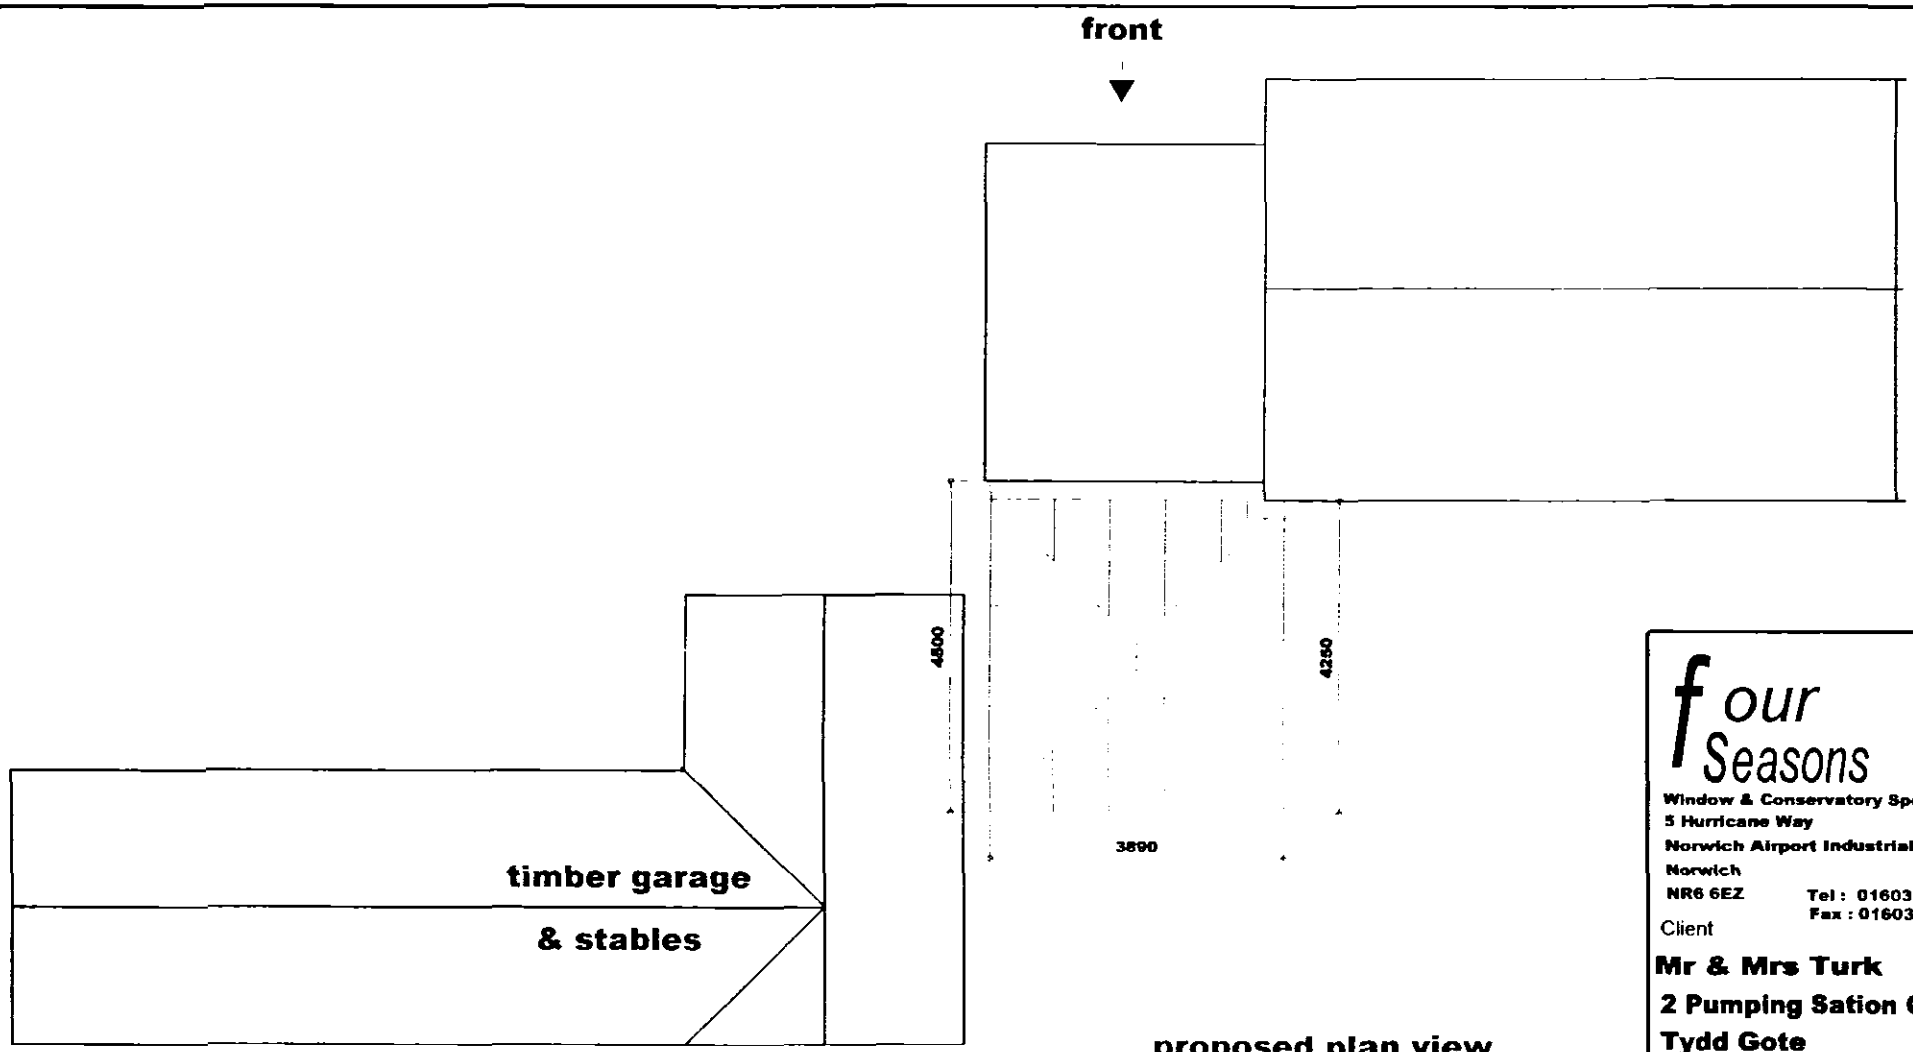


proposed plan view

Received
11 MAR 2004
0325/04

four Seasons
Window & Conservatory Specialists
5 Hurricane Way
Norwich Airport Industrial Estate
Norwich
NR6 6EZ
Tel : 01603 789002
Fax : 01603 789220

Client

Mr & Mrs Turk
2 Pumping Sation Cottages
Tydd Gote
nr Sutton Bridge
PR13 5RE

Title

Planning Application
Contract No: 0340
Tel No: 01945 420443

Scale: 1:100	Date: **03/03/04**
Drwn by K.G.	Drwg no: 4