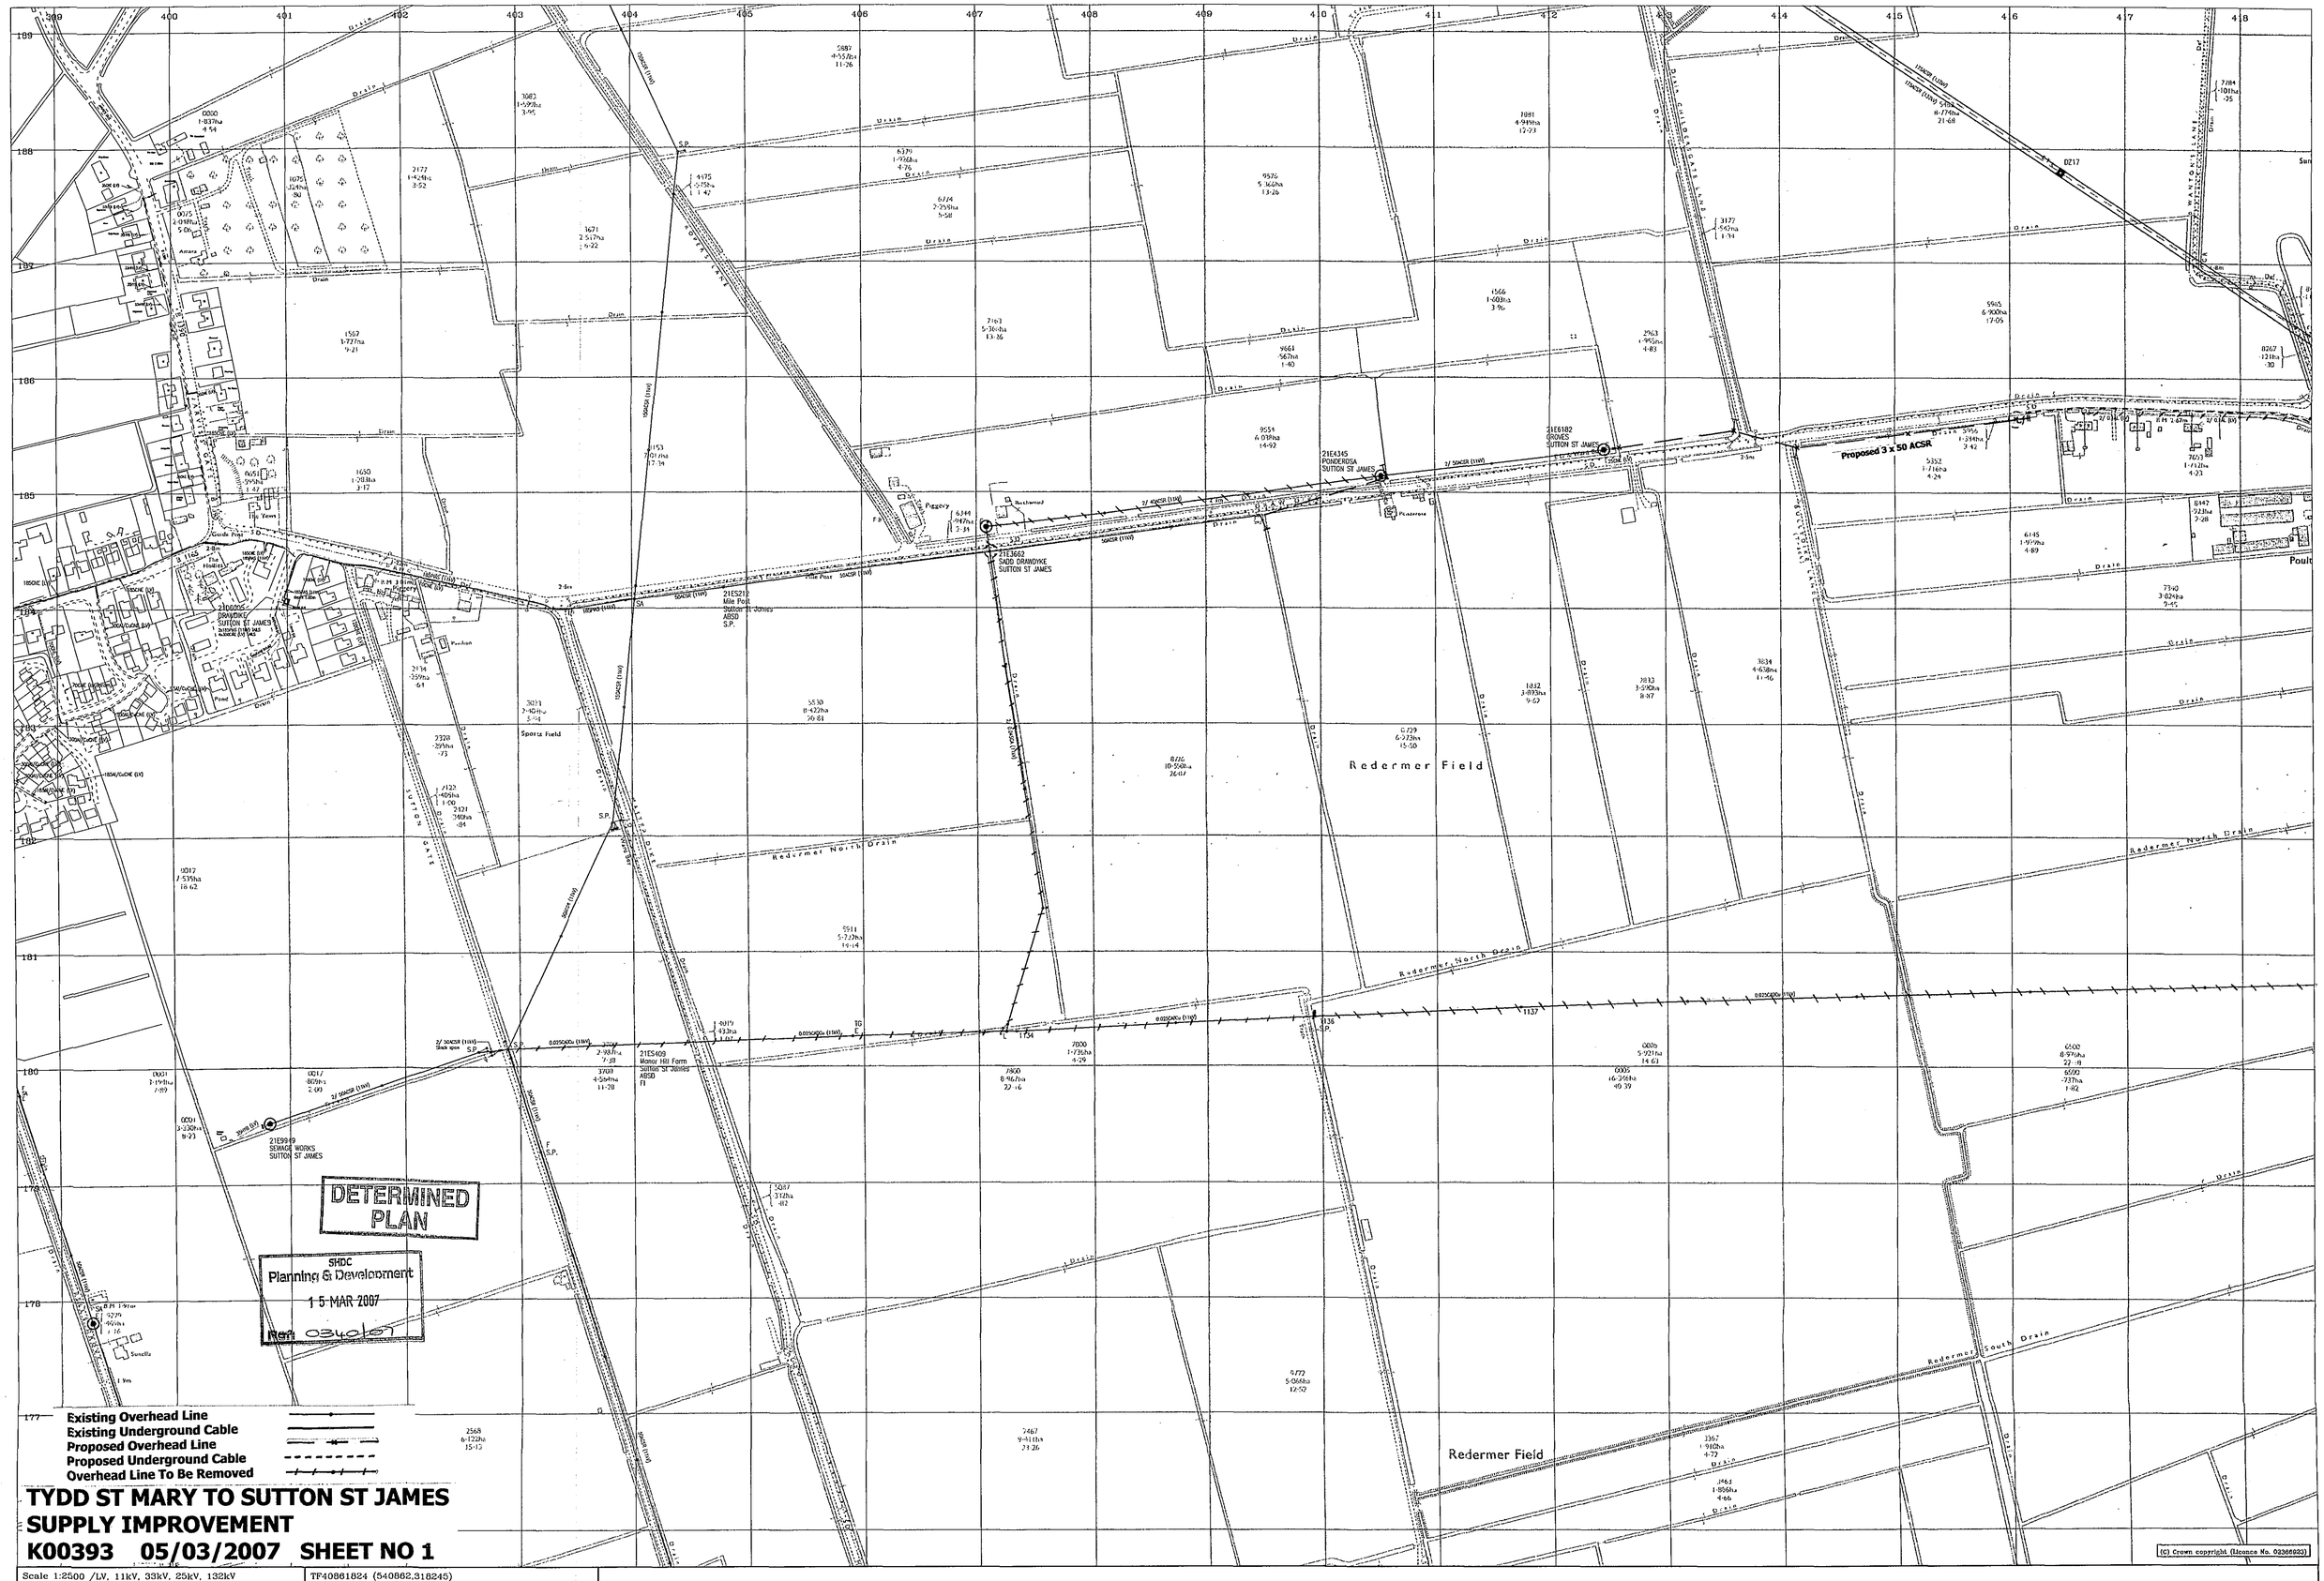


DETERMINED PLAN

SHDC
Planning & Development
15 MAR 2007
Ref: 034067

TYDD ST MARY TO SUTTON ST JAMES SUPPLY IMPROVEMENT

K00393 05/03/2007 SHEET NO 1

Scale 1:2500 /LV, 11kV, 33kV, 25kV, 132kV	TF40861824 (540862,318245)	
Sheet 1 of 1	Alec Tuplin	21/02/2007

(C) Crown copyright (Licence No. 02366023)