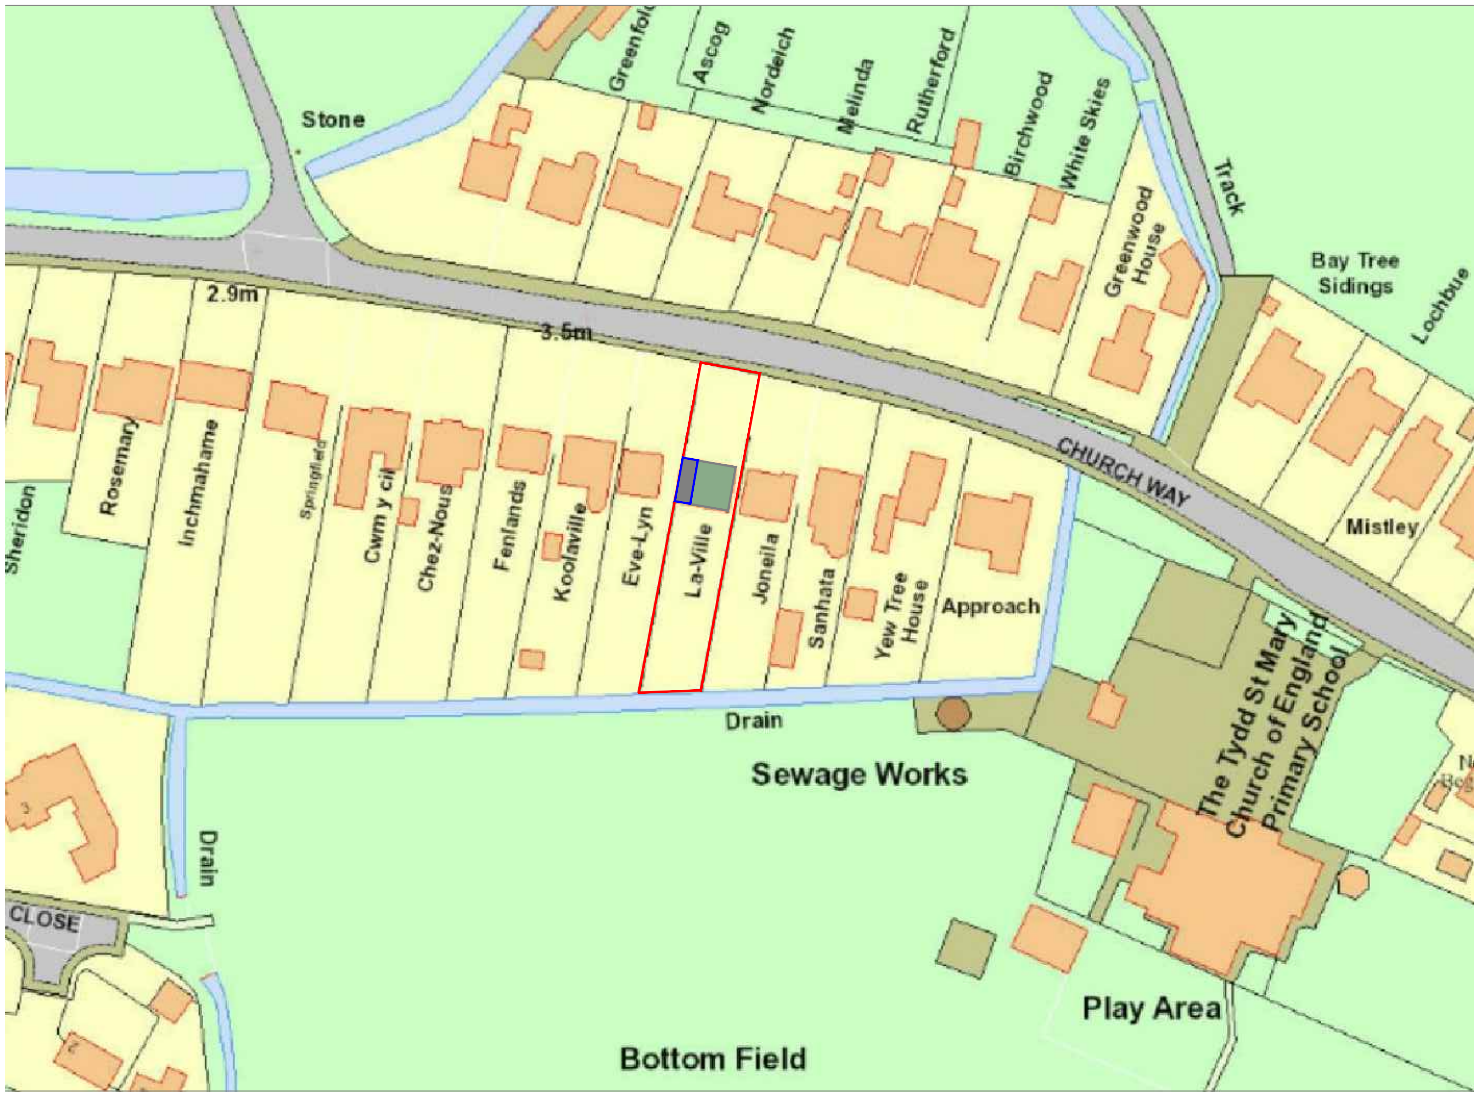


1 Site Location Plan
1:1250

Client:
MR & MRS. WILSON

Project:
LA VILLA, CHURCH WAY,
TYDD ST MARY, WISBECH,
CAMBRIDGESHIRE, PE13 5QY

Drawing Title:
SITE LOCATION PLAN

Project No:	Drawing No:	REV.	Paper Size:
19_1172	104	-	A1

DATE	SCALE	DRAWN	CHECKED
FEB 2019	1:1250	DC	AF

WORK STAGE:

[ ] Concept Design
[M] Planning Application
[ ] Building Regulations
[ ] Tender Issue
[ ] Contract Issue
[ ] Working drawings

architecture + consultation + PM

CPS ARCHITECTURE & DESIGN