




SOUTH ELEVATION

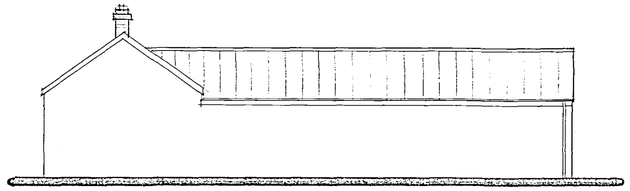


EAST ELEVATION

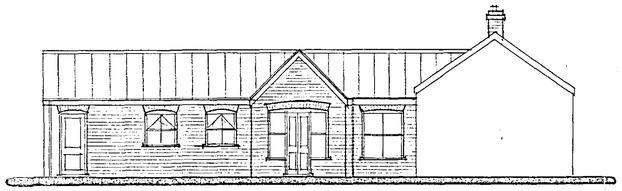

WEST ELEVATION

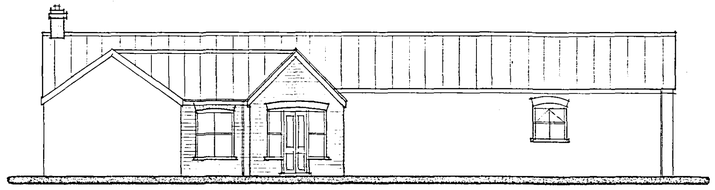

NORTH ELEVATION

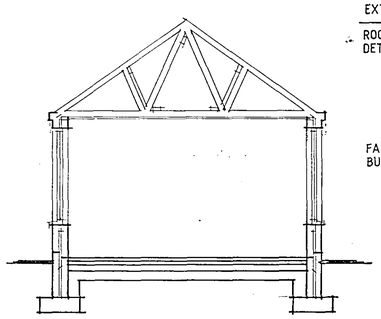

SECTION THRO SUN ROOM


EXTENSION

ROOF PITCH, ROOF TILES, EAVES & VERGE DETAILS ALL TO MATCH MAIN BUILDING

FACING BRICKS TO MATCH MAIN BUILDING

NOTE

EXISTING EXTERNAL SOLID WALLS TO BE DRYLINED INTERNALLY

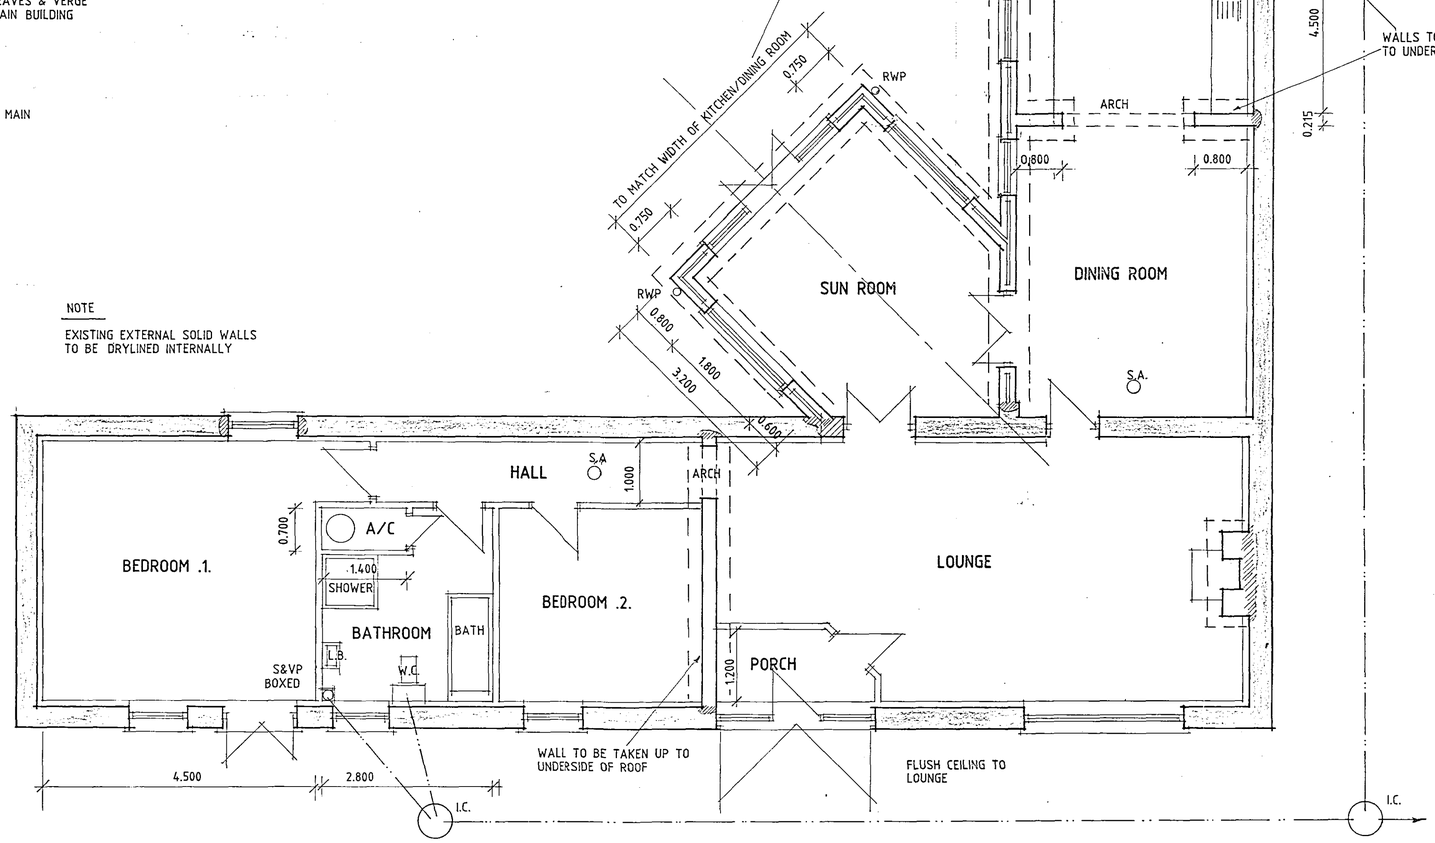

FLOOR PLAN

Planning & Development
23 MAR 2005
Ref: 343/05

B - B.R. ALTS - 20.12.02
A - B.R. ALTS - 29.11.02

DESIGN Status
CONSULTANTS IN ARCHITECTURE & PLANNING

PROPOSED CONVERSION OF BARN TO DWELLING AT LONG HOUSE FARM, STATION ROAD, TYDD GOTE FOR

MR. V. DAY

DETERMINED PLAN

1:50	DH02-003/1
OCT-02	B.GILHAM.

2 Edinburgh Walk, Holbeach,
Spalding, Lincs. PE12 7AP.
Tel: 01406 424343 Fax: 01406 490702