




PROPOSALS

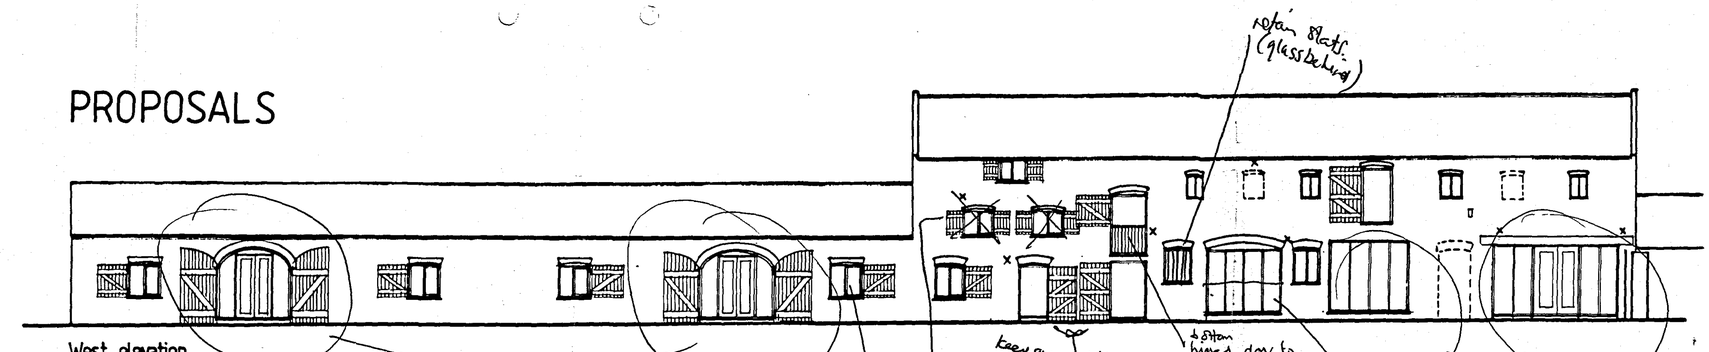


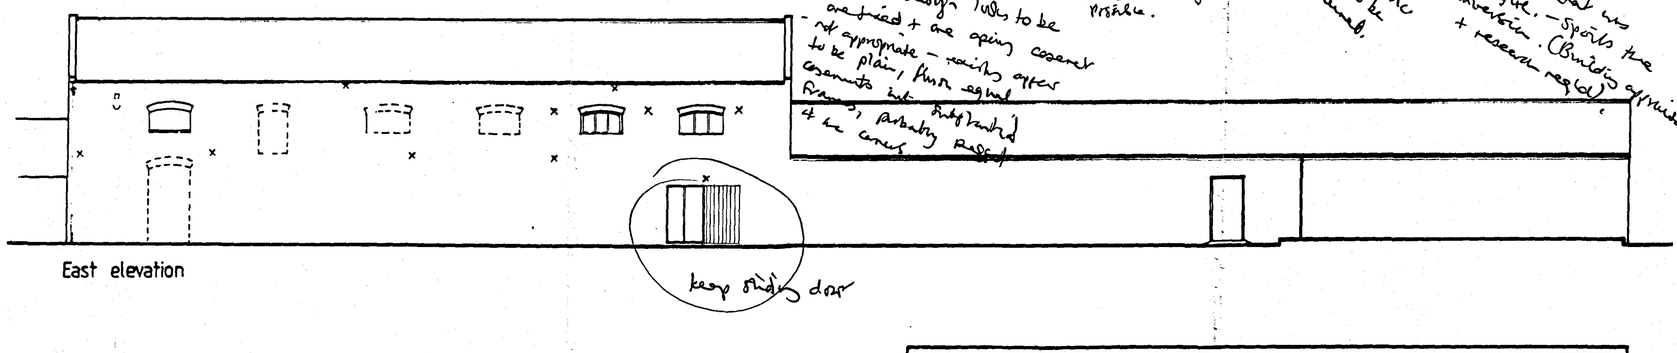


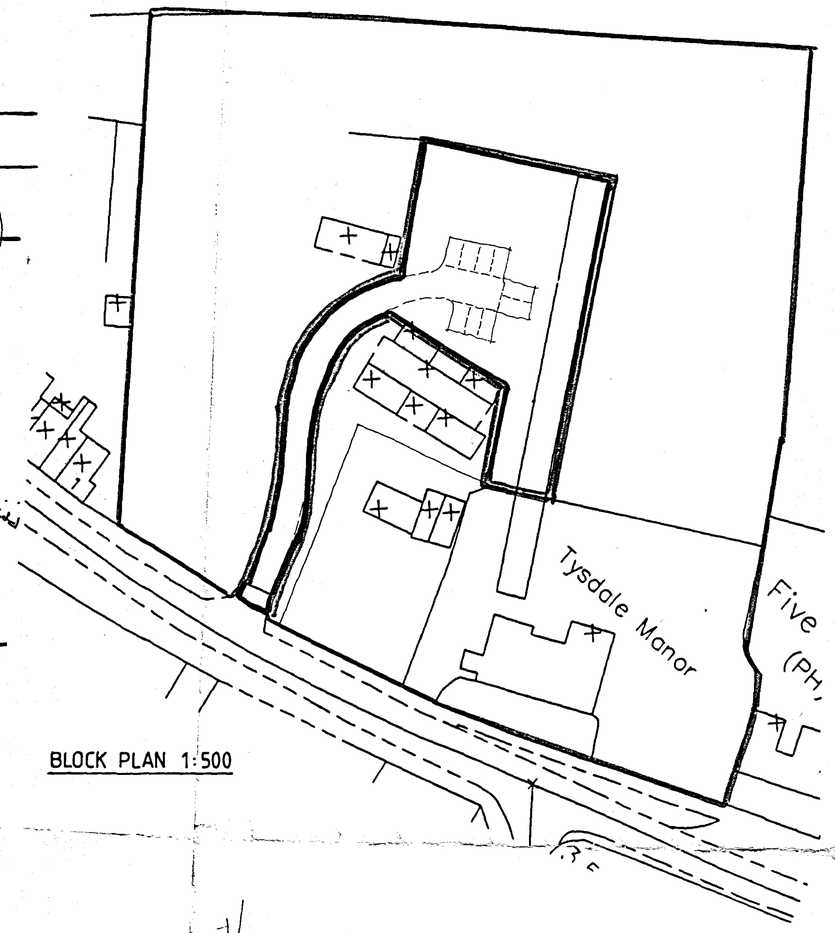

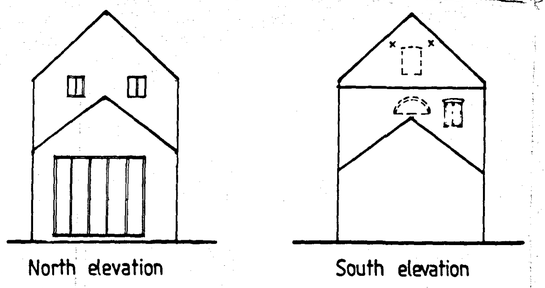

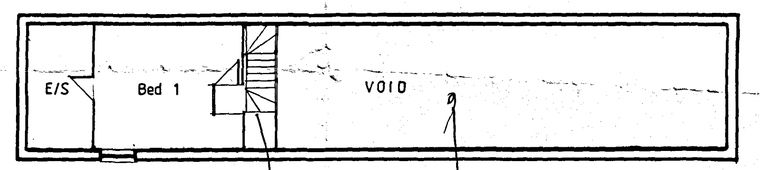

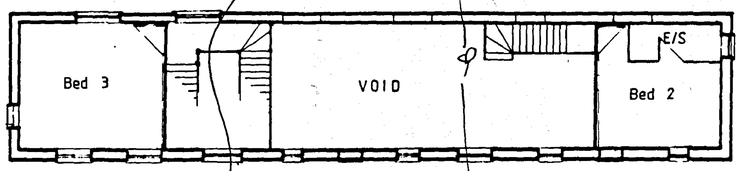


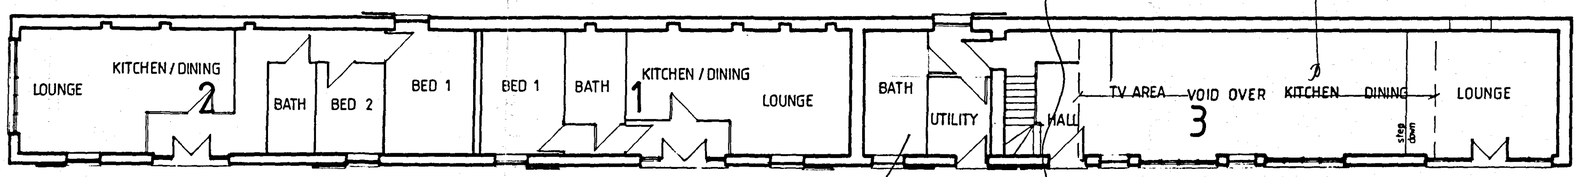

appears contrary to engineers report with studies floor to be put in.

not able to access to see if subdivision is appropriate - but after SV am not convinced it is a good idea.

What happens to historic fabric here? Doesn't appear at all appropriate. The line of the wall proposed falls outside the historic boundary + retained floor - this relationship

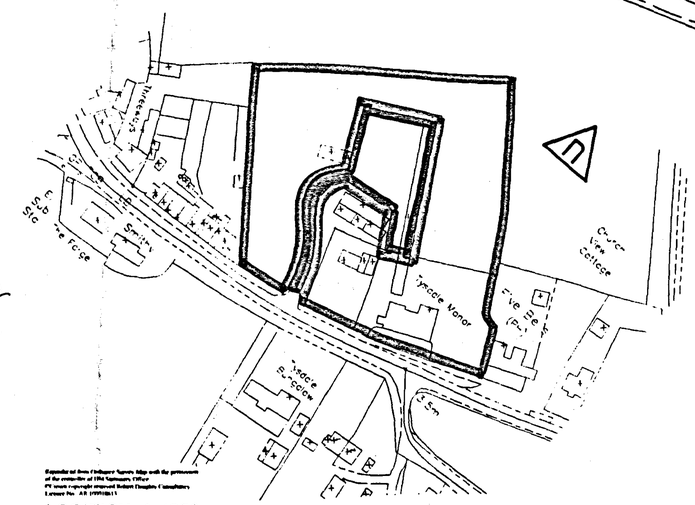

SHDC
Planning & Development
19 MAR 2008
Ref. 0358/08

DRAWING
10 MAR 2008
ISSUED

Rev	By	Notes	Date

rdc
Robert Doughty Consultancy
17 High Street Hedgerley
Stratford-upon-Avon CV37 8XA
Tel: 01529 621886
Fax: 01529 621756
E-mail: admin@rdc-hedgerley.co.uk
Web: www.rdc-hedgerley.co.uk

Client	MR & MRS HENDY
Project	TYSDALE HOUSE BARNS
Drawing title	HOLIDAY ACCOMMODATION
Job No	812/1
Drawing No	SK 02
Rev	
Drawn	GJ
Scale	1:1250. 1:500. 1:100
Date	09/07
Checked	

DO NOT SCALE from this drawing. All measurements should be checked against on site conditions and any discrepancies should be brought to the attention of the Robert Doughty Consultancy