


PROPOSALS

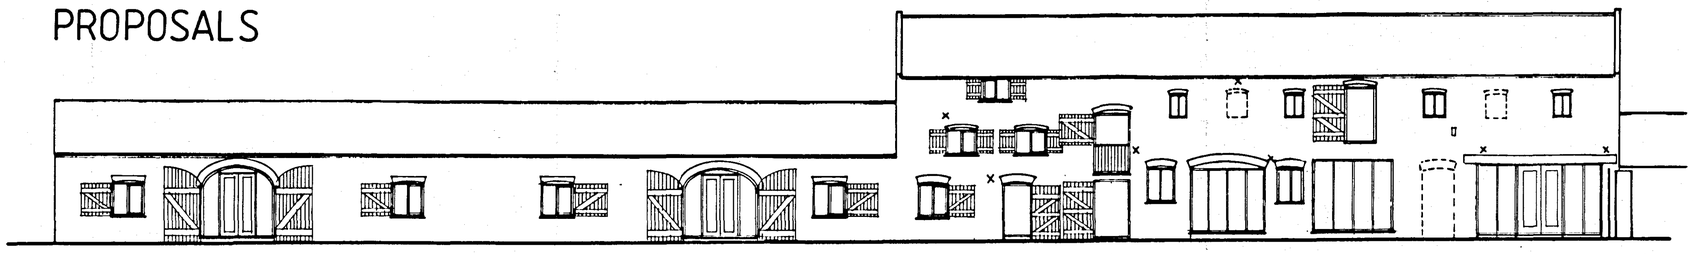


West elevation

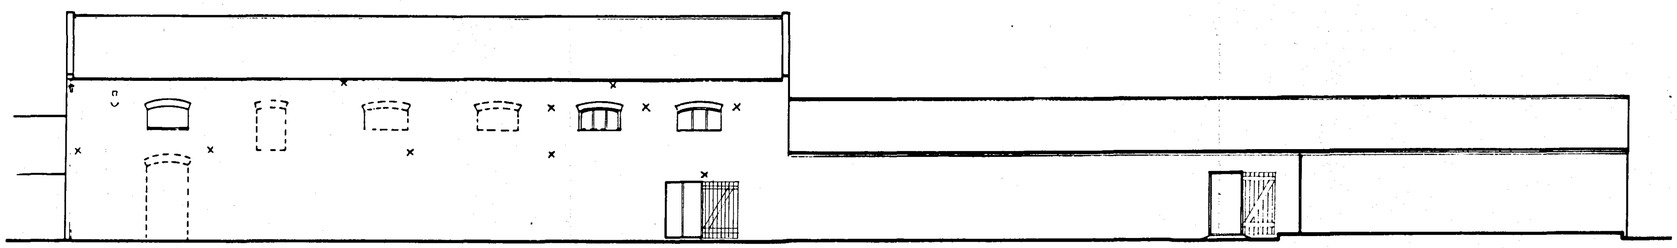


East elevation

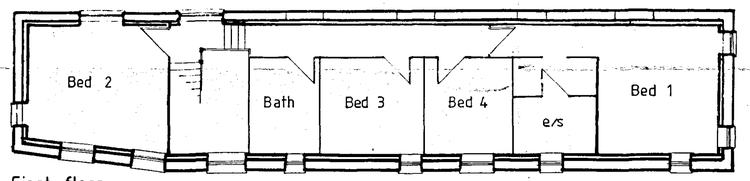


First floor

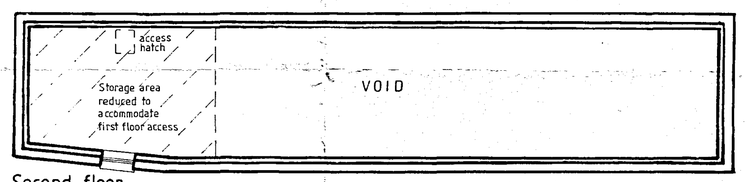


Second floor

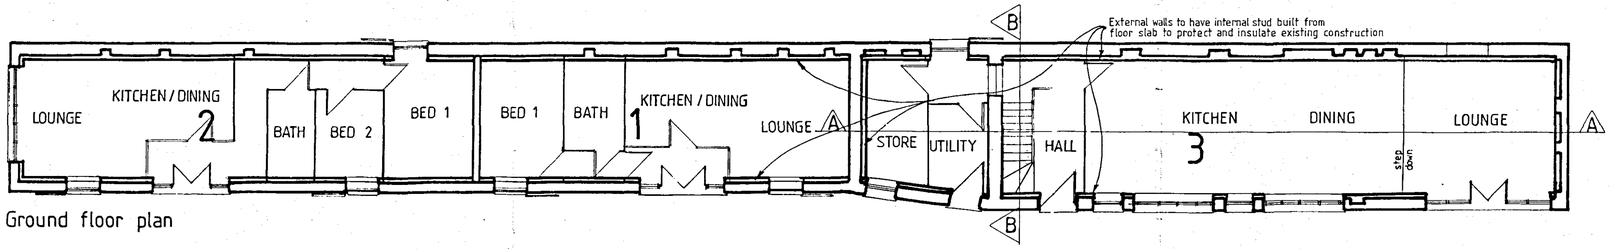


Ground floor plan

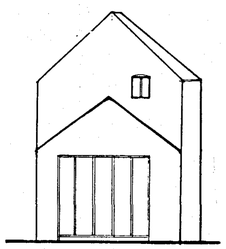


North elevation

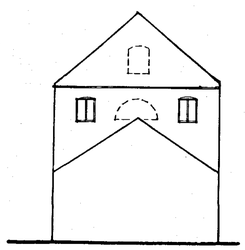


South elevation

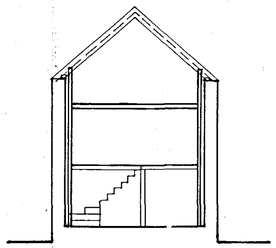


Section B-B

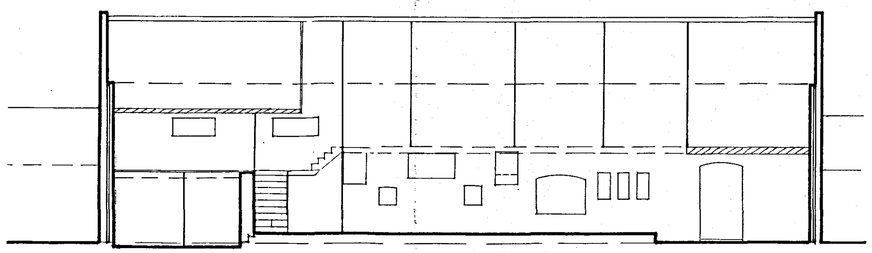

Section A-A

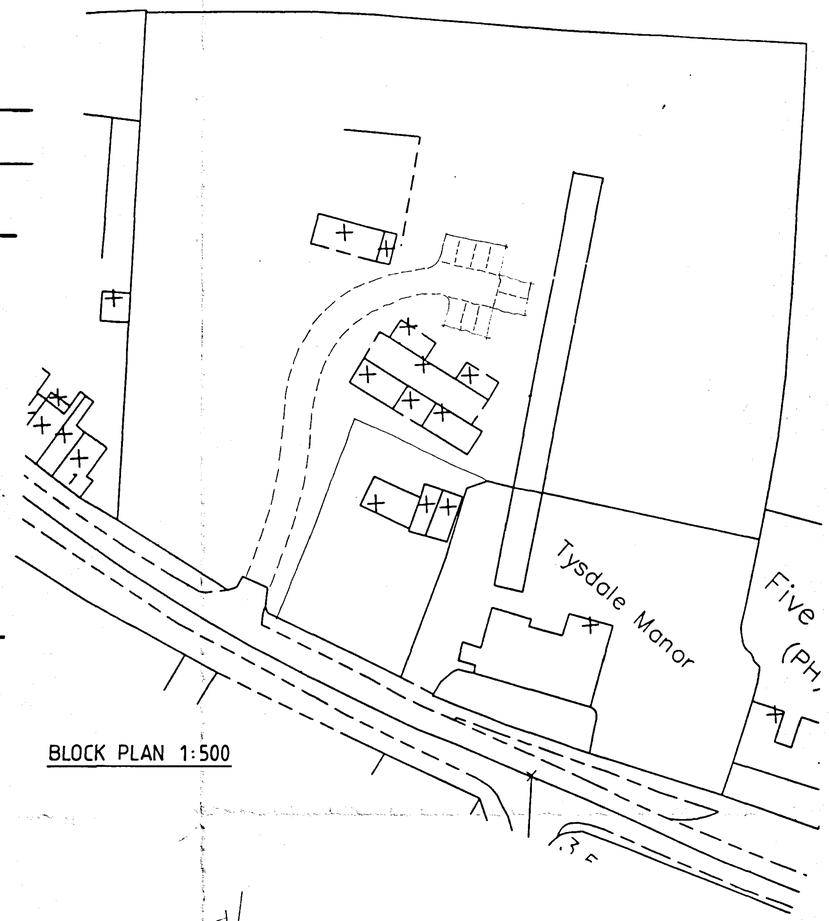

BLOCK PLAN 1:500

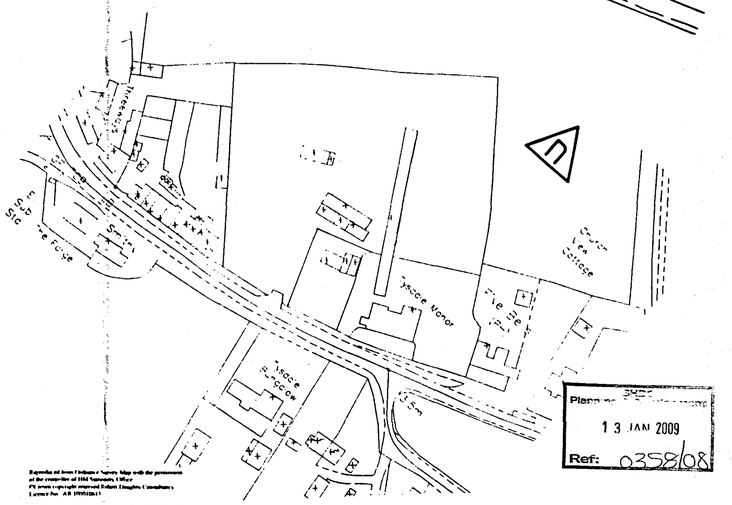
Tysdale Manor
Five Bells (PH)
Tysdale Cottage
Tysdale Barn
Tysdale Barn
Tysdale Barn