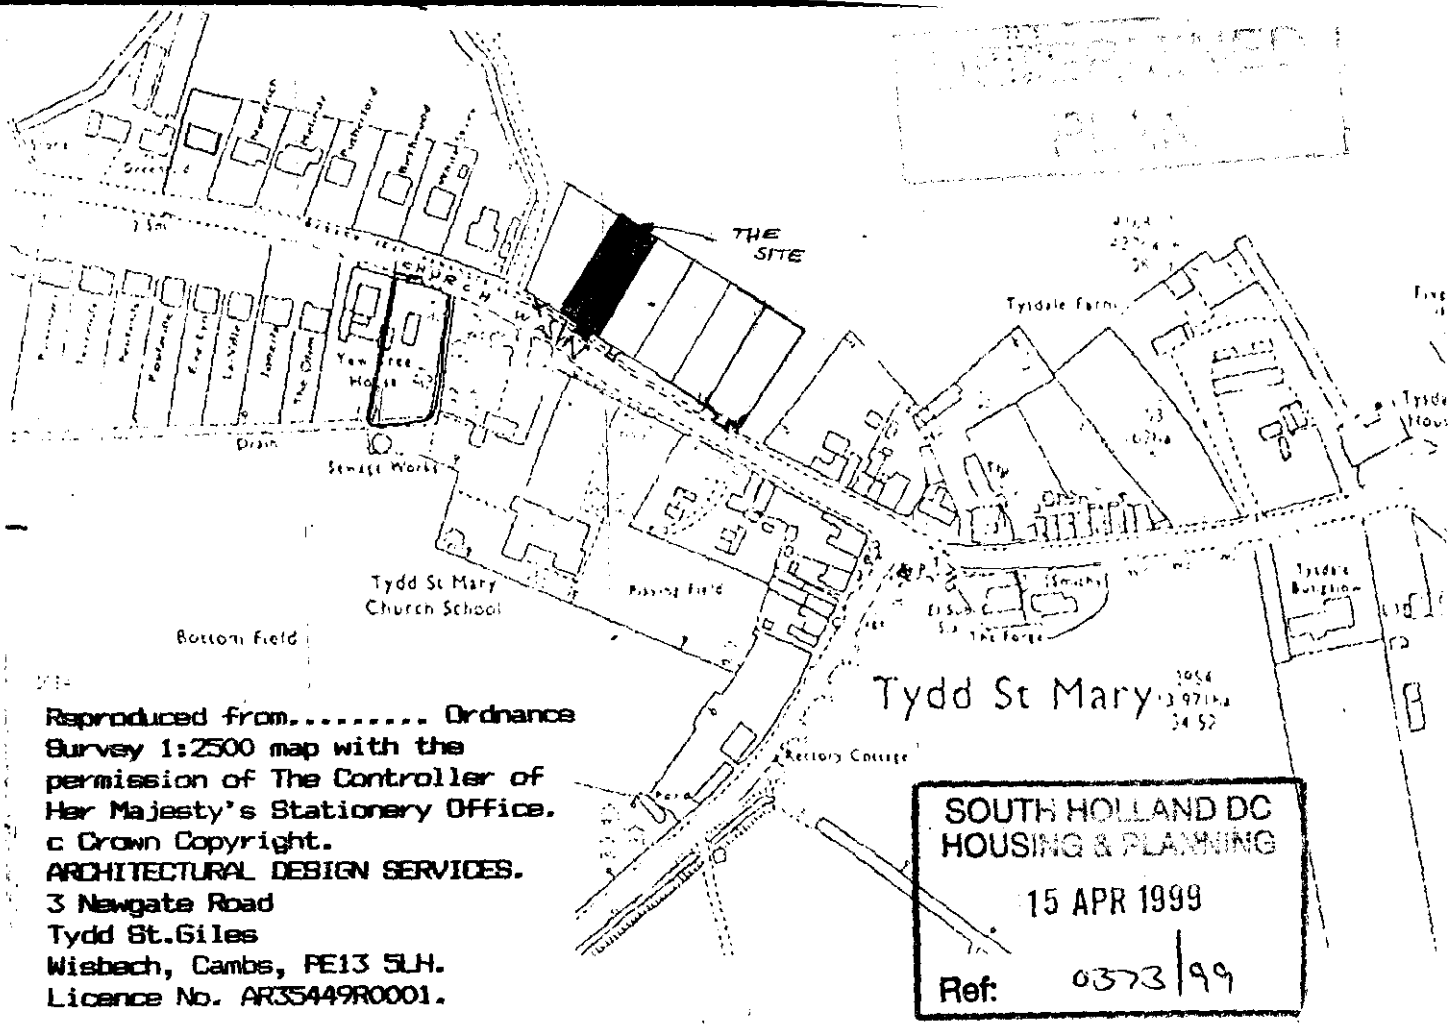


Reproduced from..... Ordnance Survey 1:2500 map with the permission of The Controller of Her Majesty's Stationery Office. c Crown Copyright.
ARCHITECTURAL DESIGN SERVICES.
3 Newgate Road
Tydd St.Giles
Wisbech, Cambs, PE13 5LH.
Licence No. AR35449R0001.

SOUTH HOLLAND DC
HOUSING & PLANNING
15 APR 1999
Ref: 0373/99