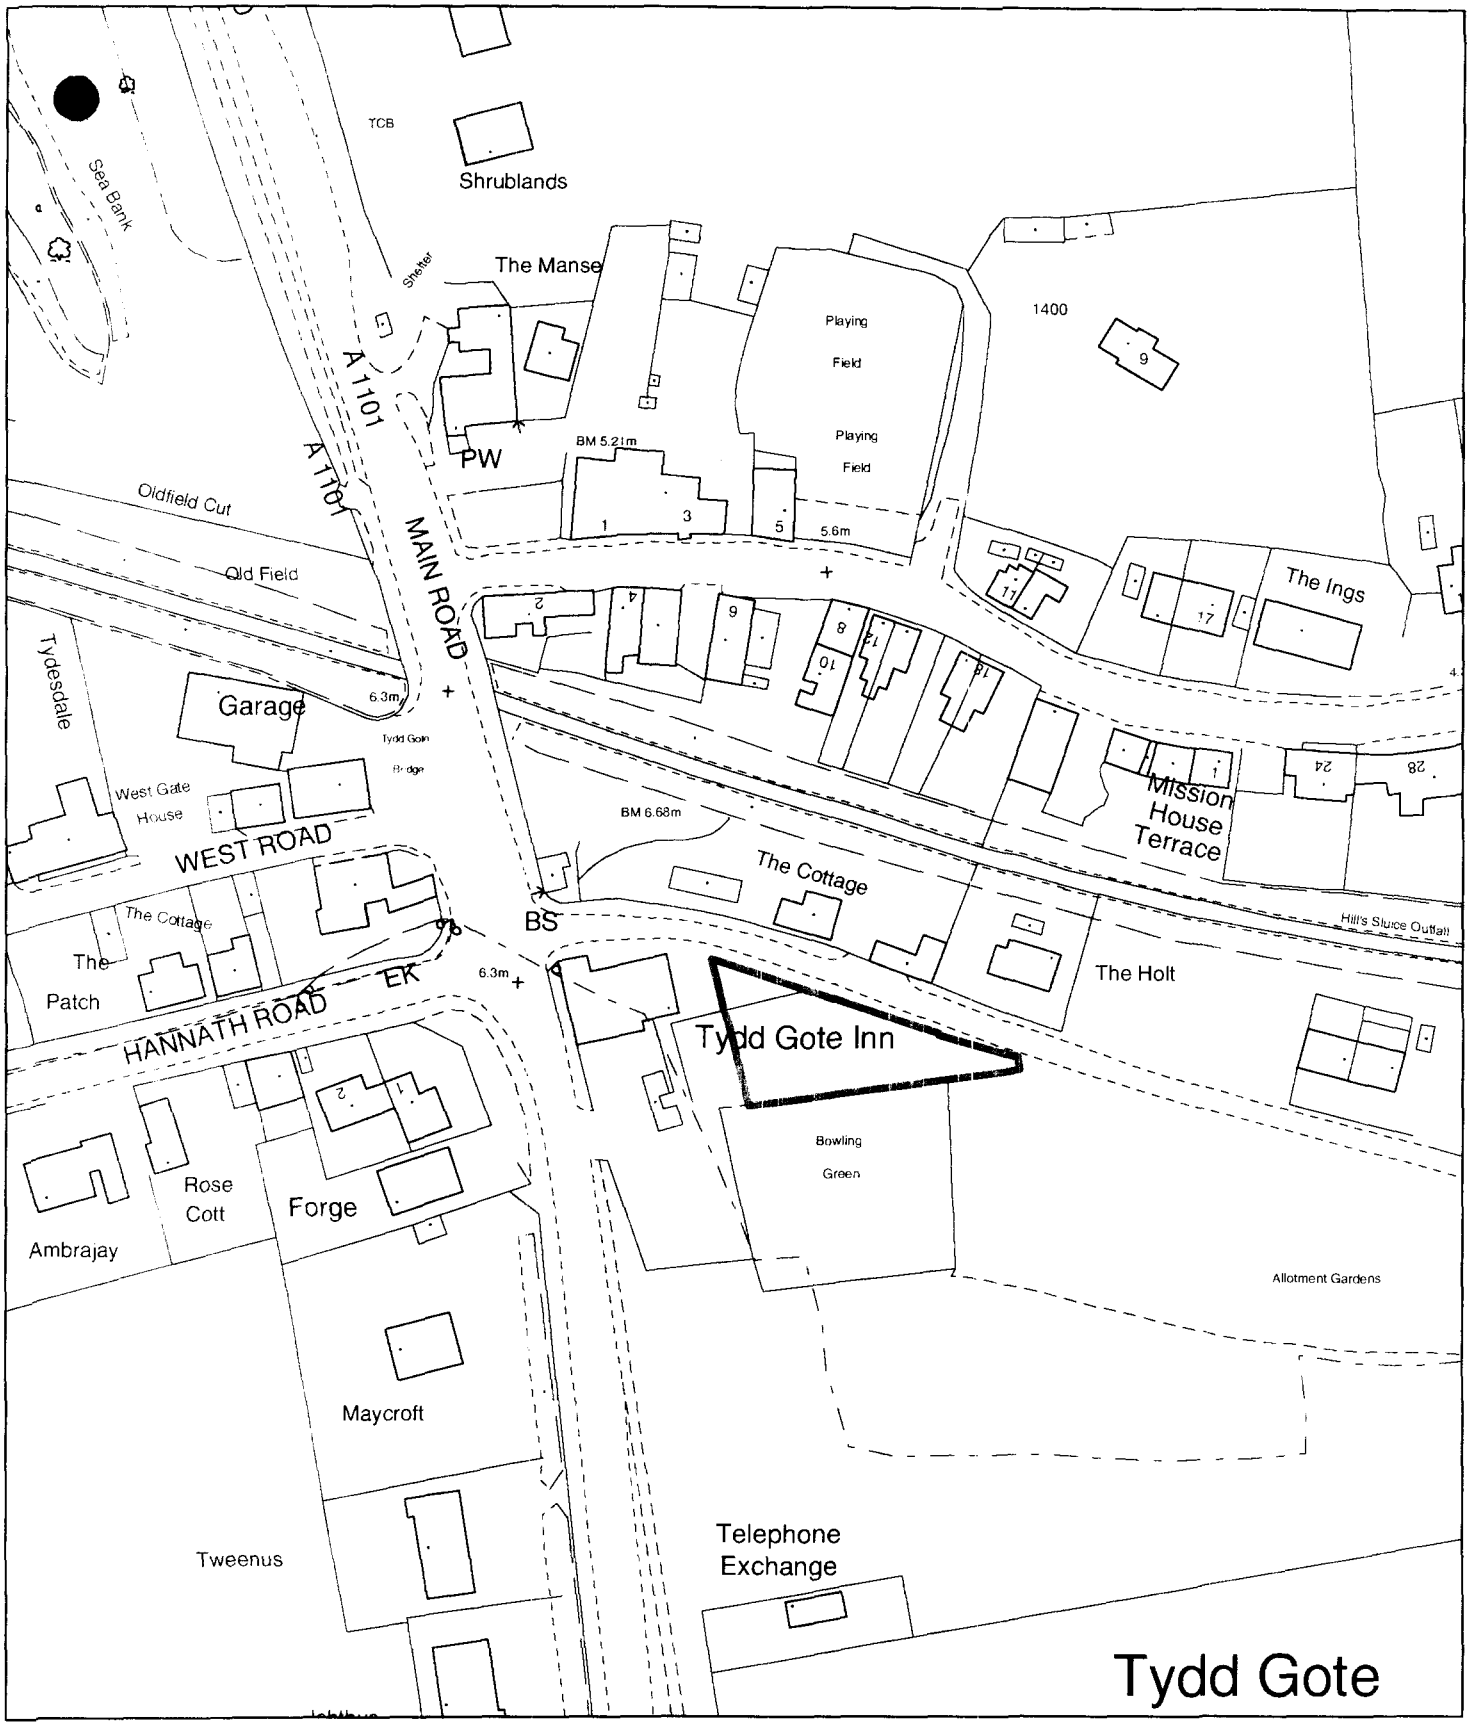


Planning Application Location Plan
Ward Member Notification


H21/0395/02

Scale: 1:1250

Planning and Development

Council Offices, Priory Road, Spalding, Lincolnshire
PE11 2XE

PLEASE DO NOT COPY THIS PLAN
This map is reproduced from Ordnance Survey material with permission of Ordnance Survey on behalf of Her Majesty's Stationery Office (c) Crown copyright. Unauthorised reproduction infringes Crown copyright and may lead to prosecution or civil proceedings. South Holland District Council LA079413 2002

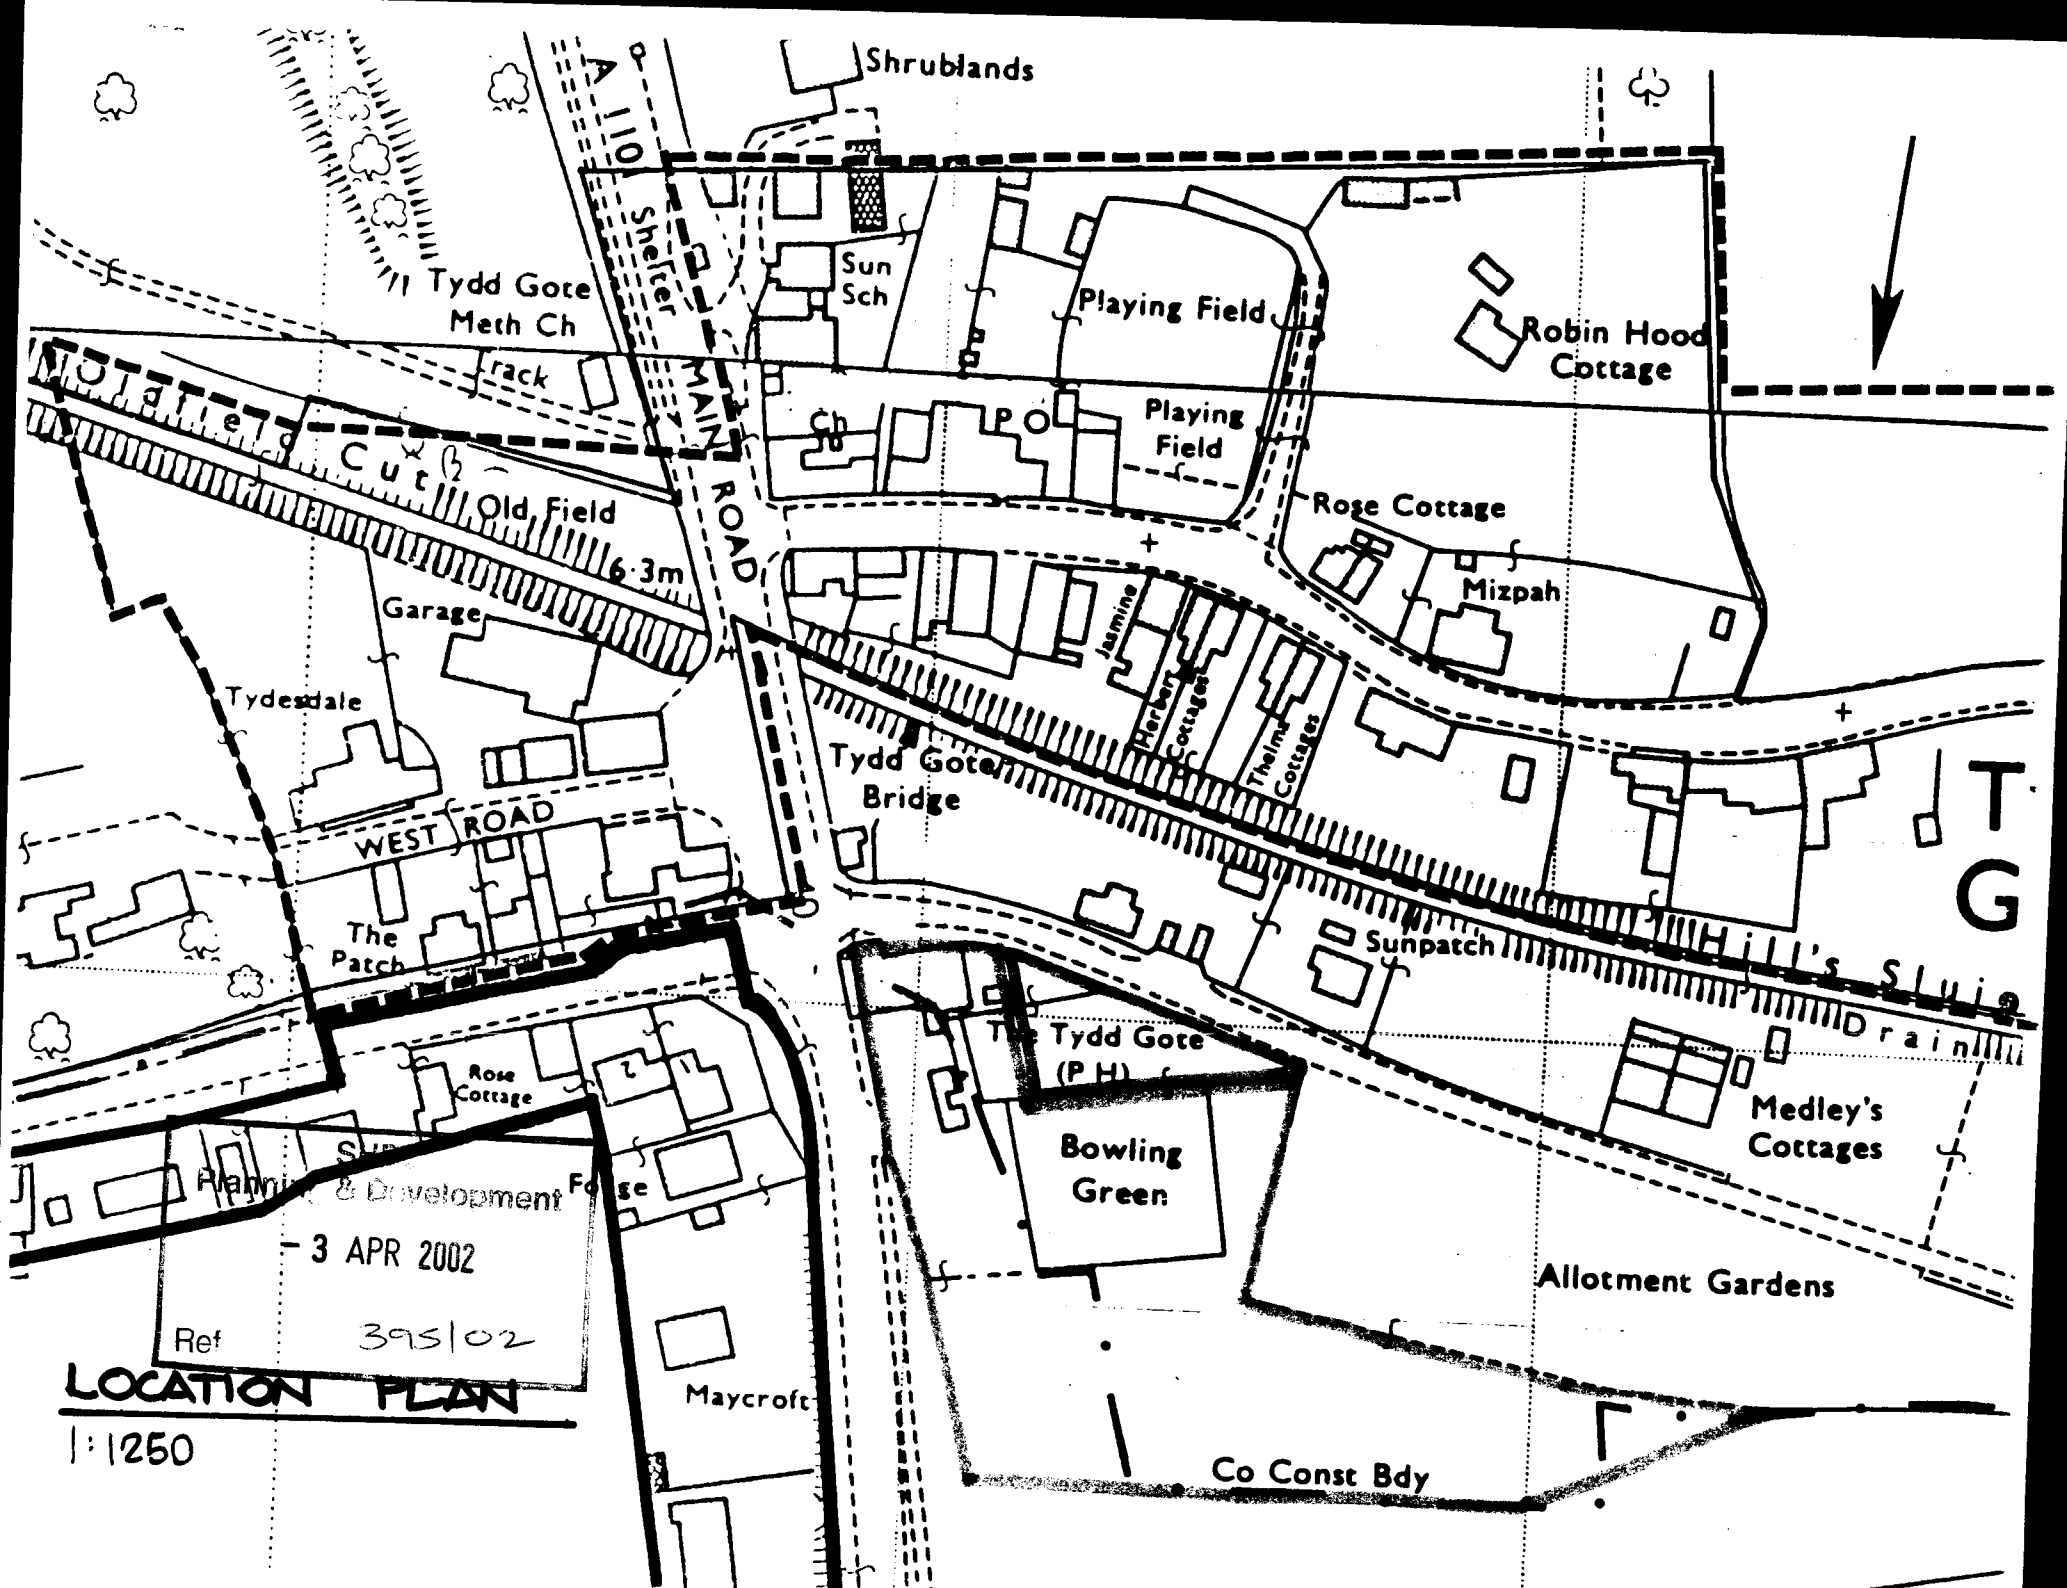
A 10
Shrublands
Sun Sch
Playing Field
Robin Hood Cottage
Tydd Gote Meth Ch
track
Ch
P O
Playing Field
Rose Cottage
Mizpah
Jasmine
Herbert Cottages
Thelma Cottages
Old Field
6·3m
Garage
Tydesdale
WEST ROAD
The Patch
Rose Cottage
Tydd Gote Bridge
Sunpatch
Hill's Sluice
Drain
The Tydd Gote (P H)
Bowling Green
Medley's Cottages
Allotment Gardens
Co Const Bdy
Maycroft
Planning & Development
3 APR 2002
Ref 395/02
LOCATION PLAN
1:1250