



North-West



South-West



North-East



North-West



South-West




North-East


Existing
Proposed



Section AA

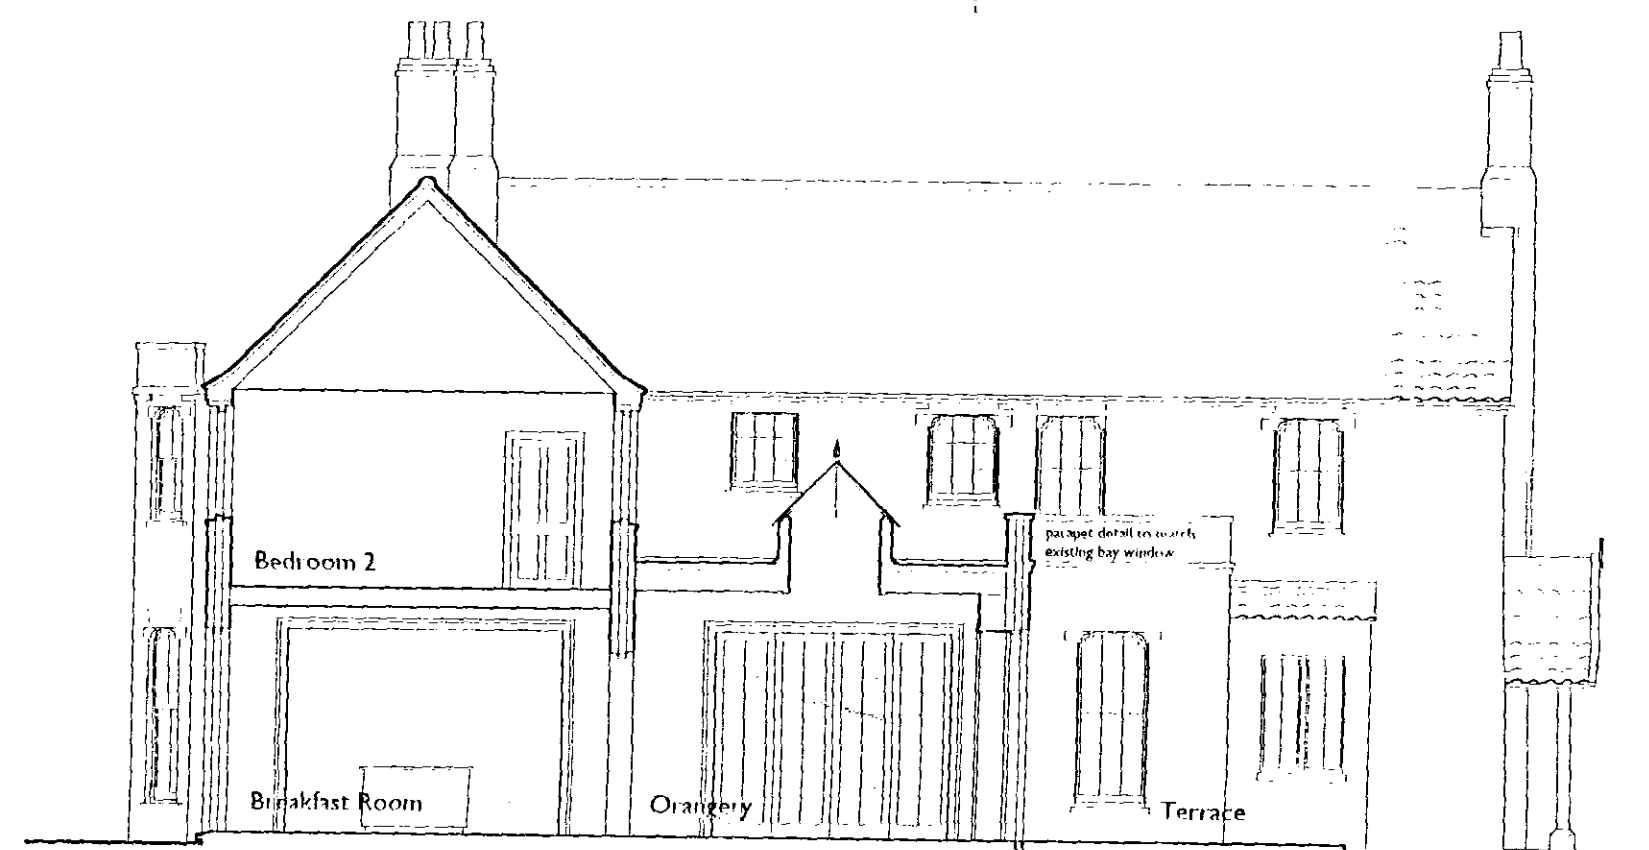


Section BB

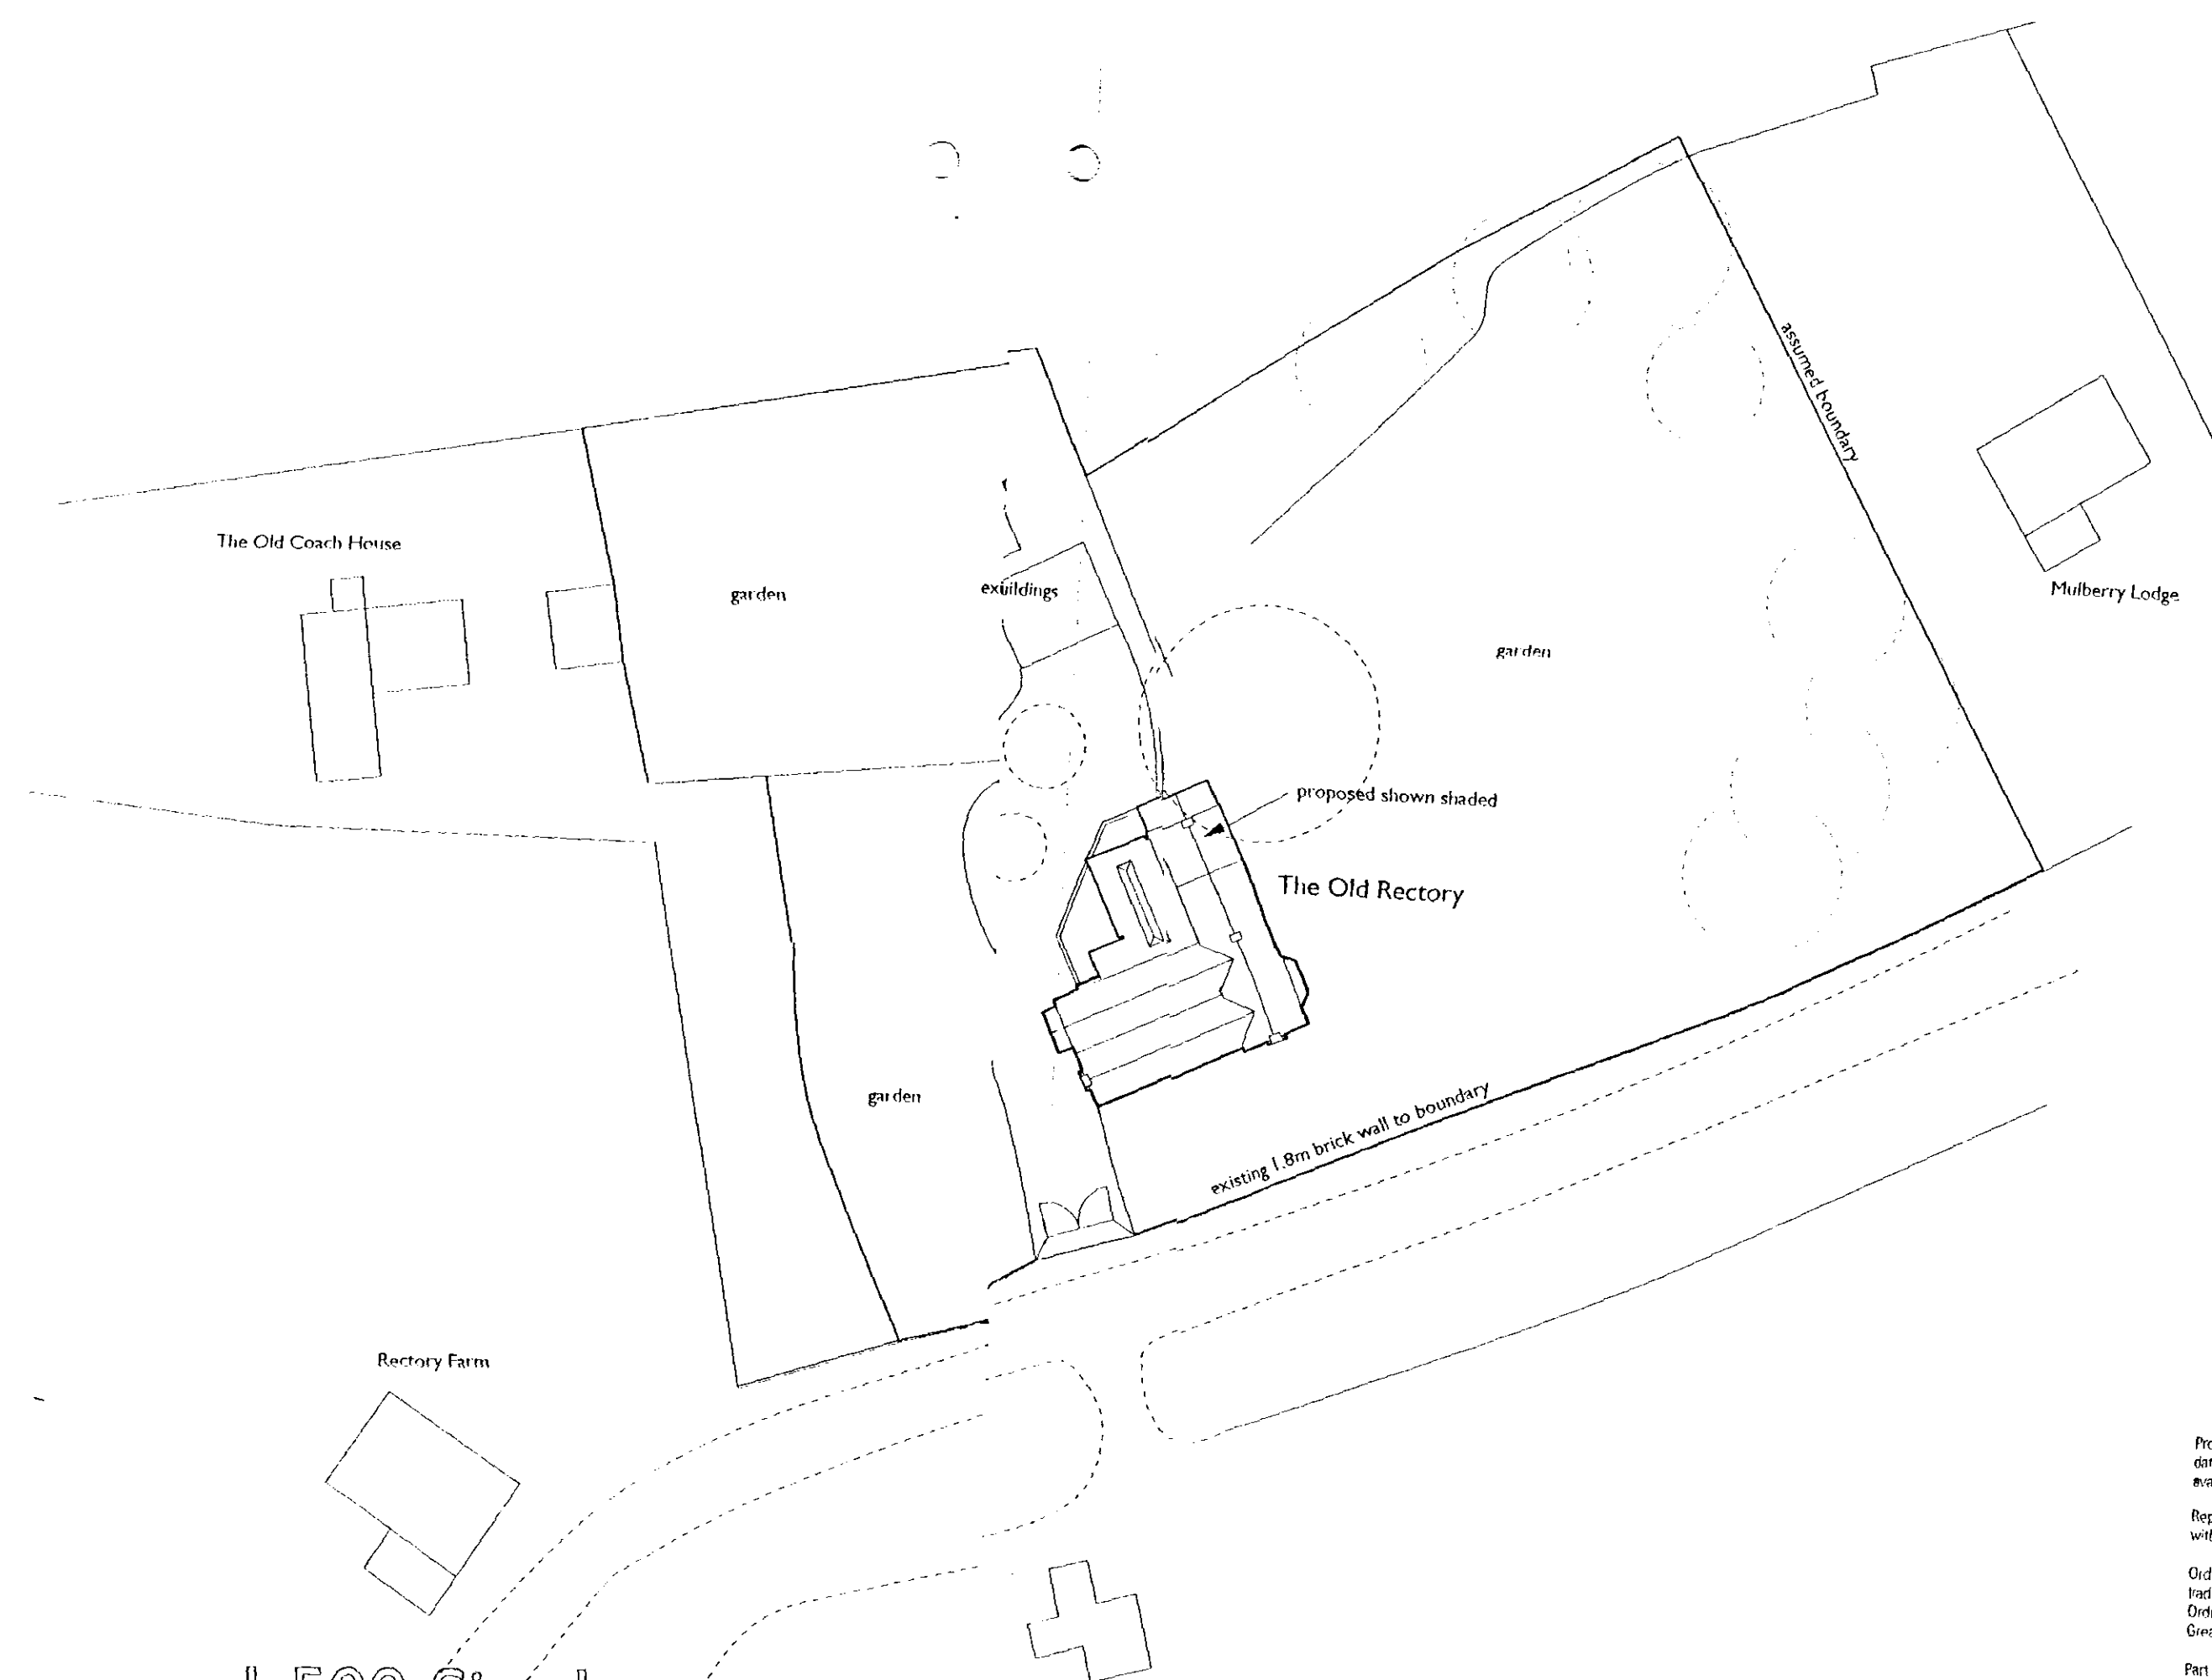

1:500 Site layout

Ordnance
Survey

Siteplan Data™

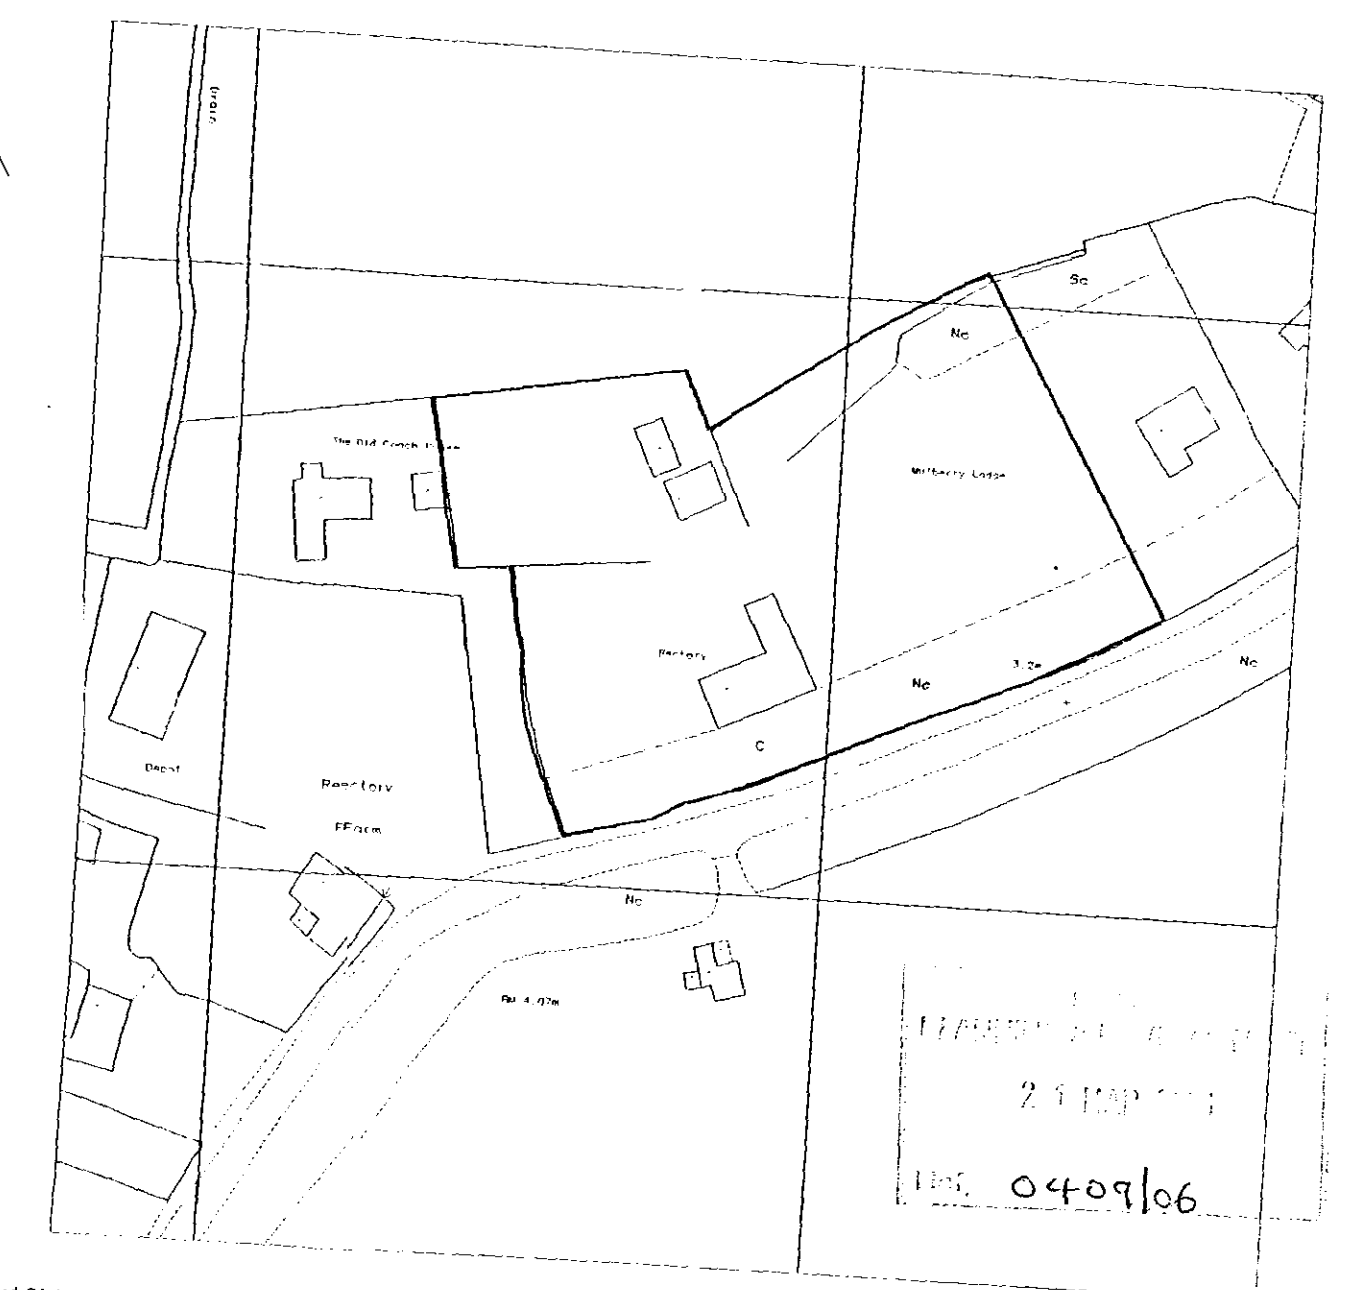

Produced 24 Jan 2006 from Ordnance Survey digital data and incorporating surveyed revision available at the date. © Crown Copyright 2006.
Reproduction in whole or in part is prohibited without the express permission of Ordnance Survey.
Ordnance Survey and the OS symbol are registered trade marks and Siteplan is a trade mark of Ordnance Survey, the national mapping agency of Great Britain.
Part of this Siteplan is enlarged from maps produced as one or more of the following scales 1:1250, 1:2500, 1:10000.

Centre Coordinates: 544076 318438
National Grid reference at centre of this Siteplan: 544076 318438
Supplied by: Ordnance Survey
Serial Number: 01267500