




EXISTING ELEVATIONS 1:100scale

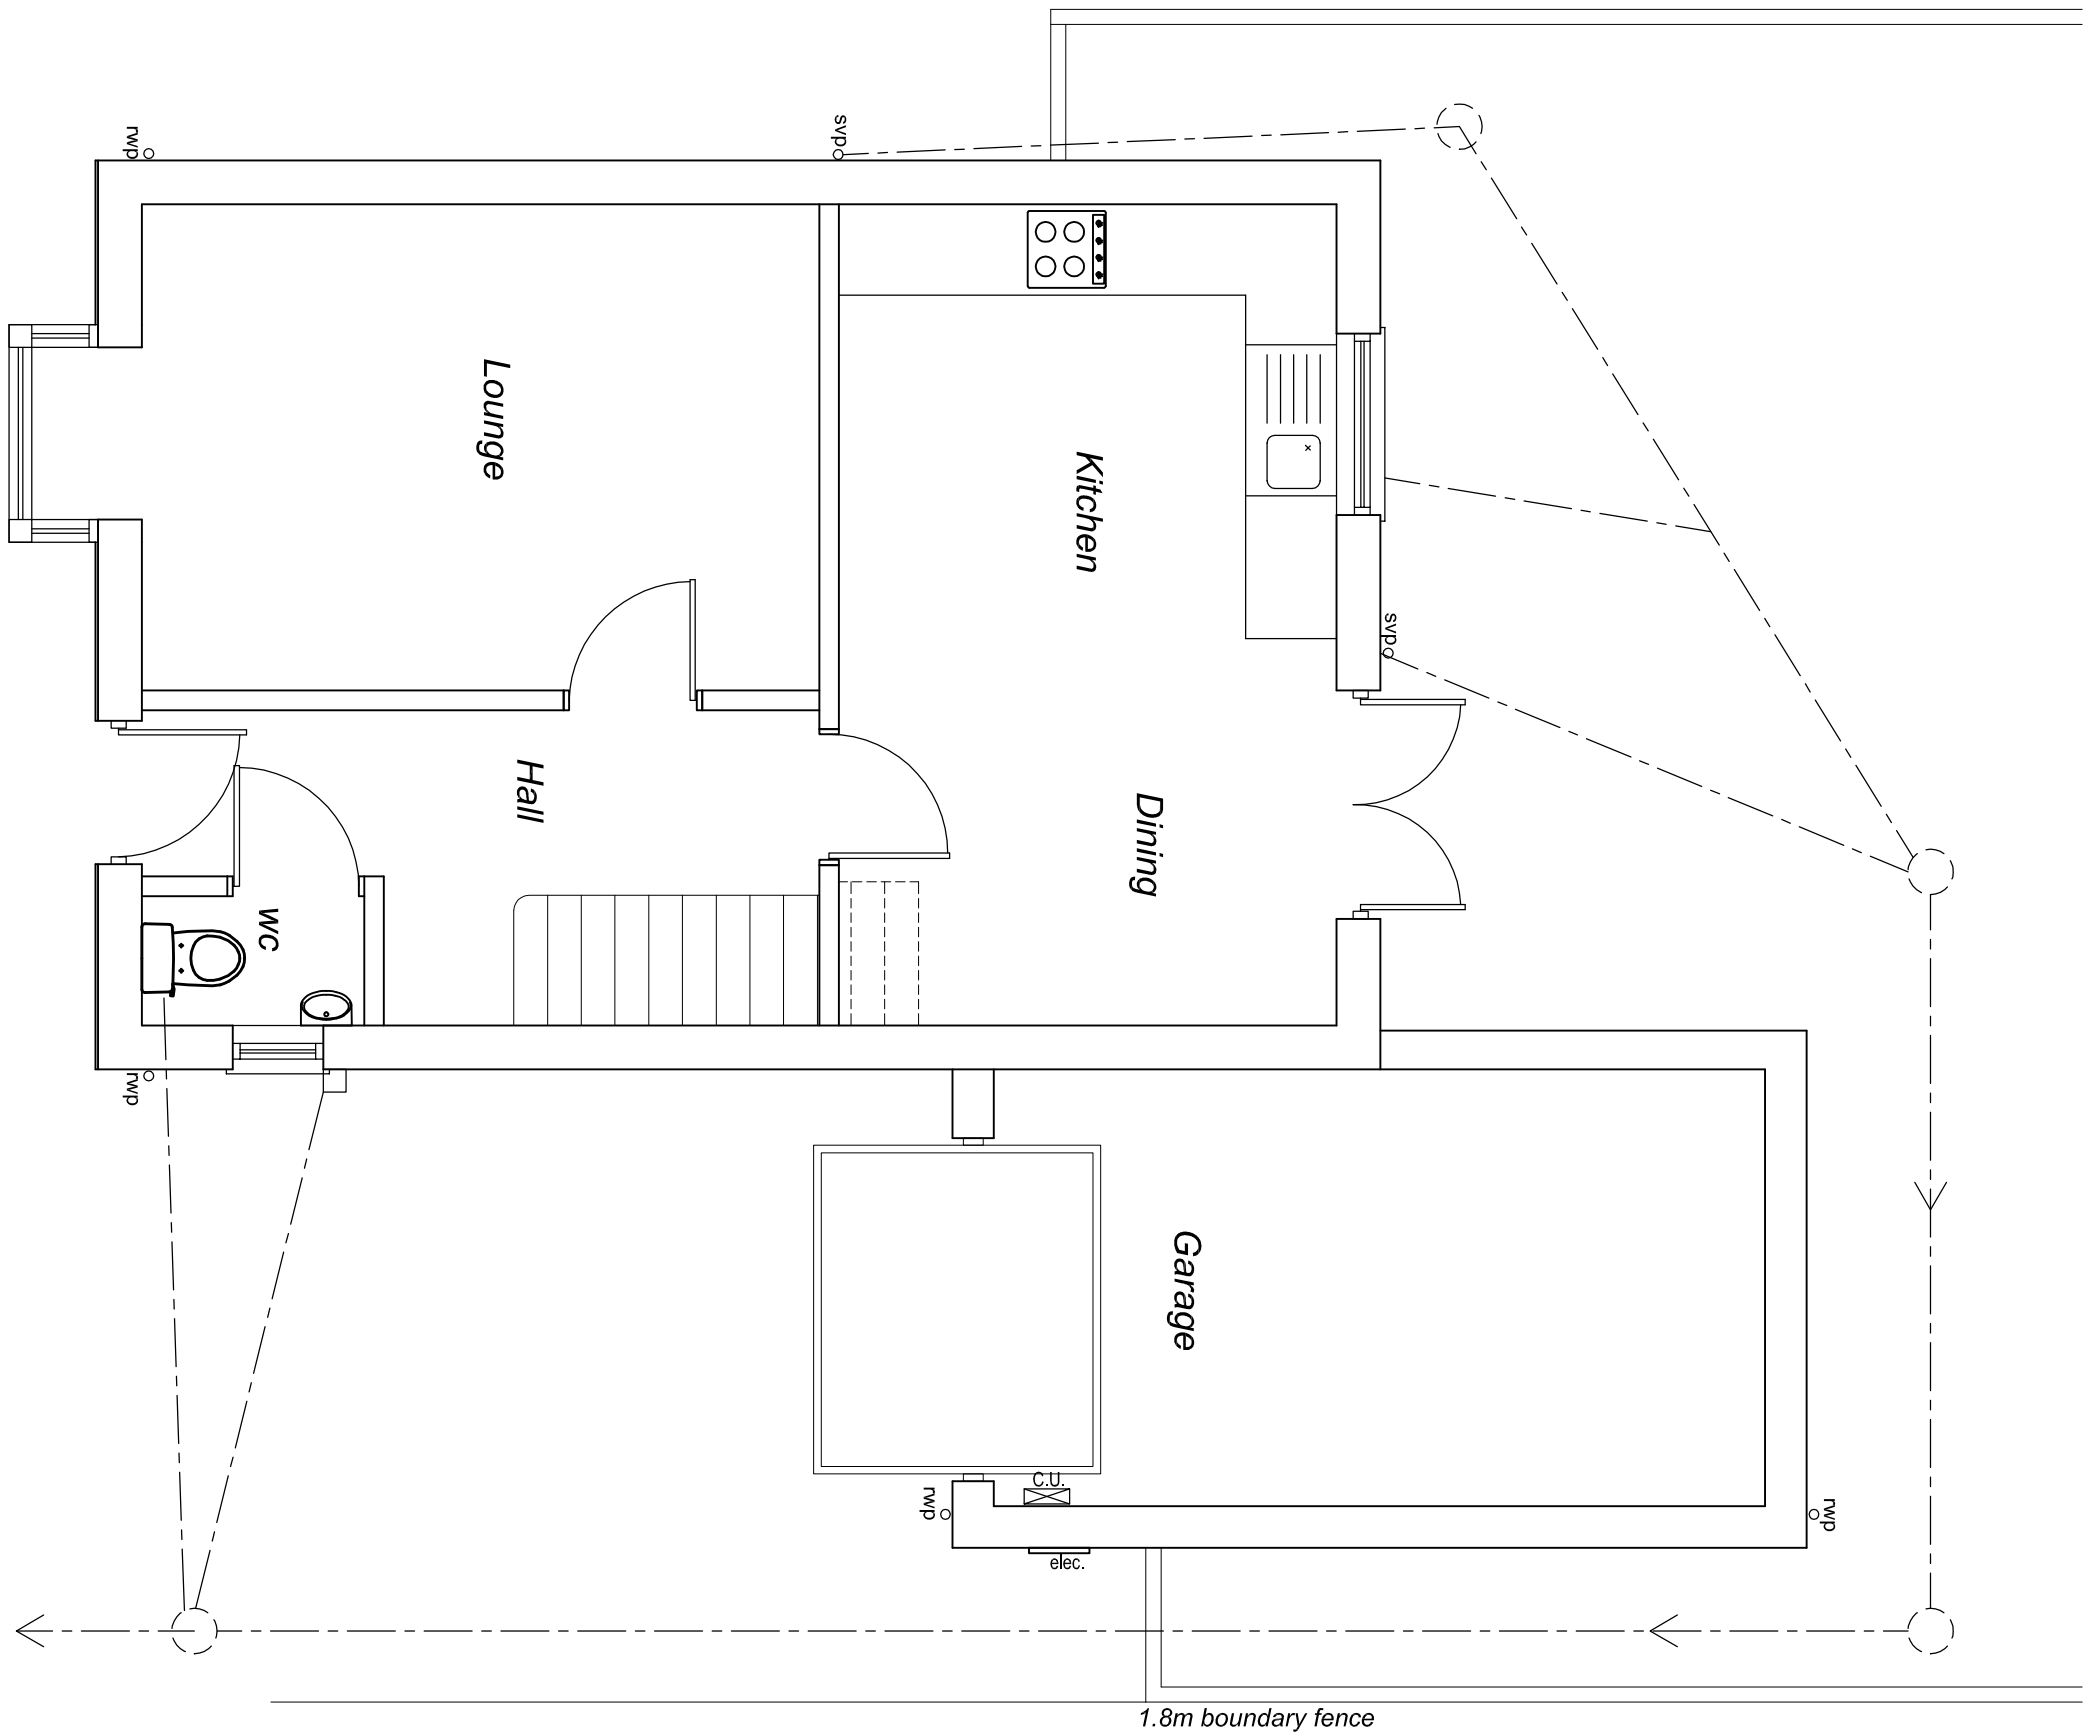

EXISTING GROUND FLOOR LAYOUT 1:50scale

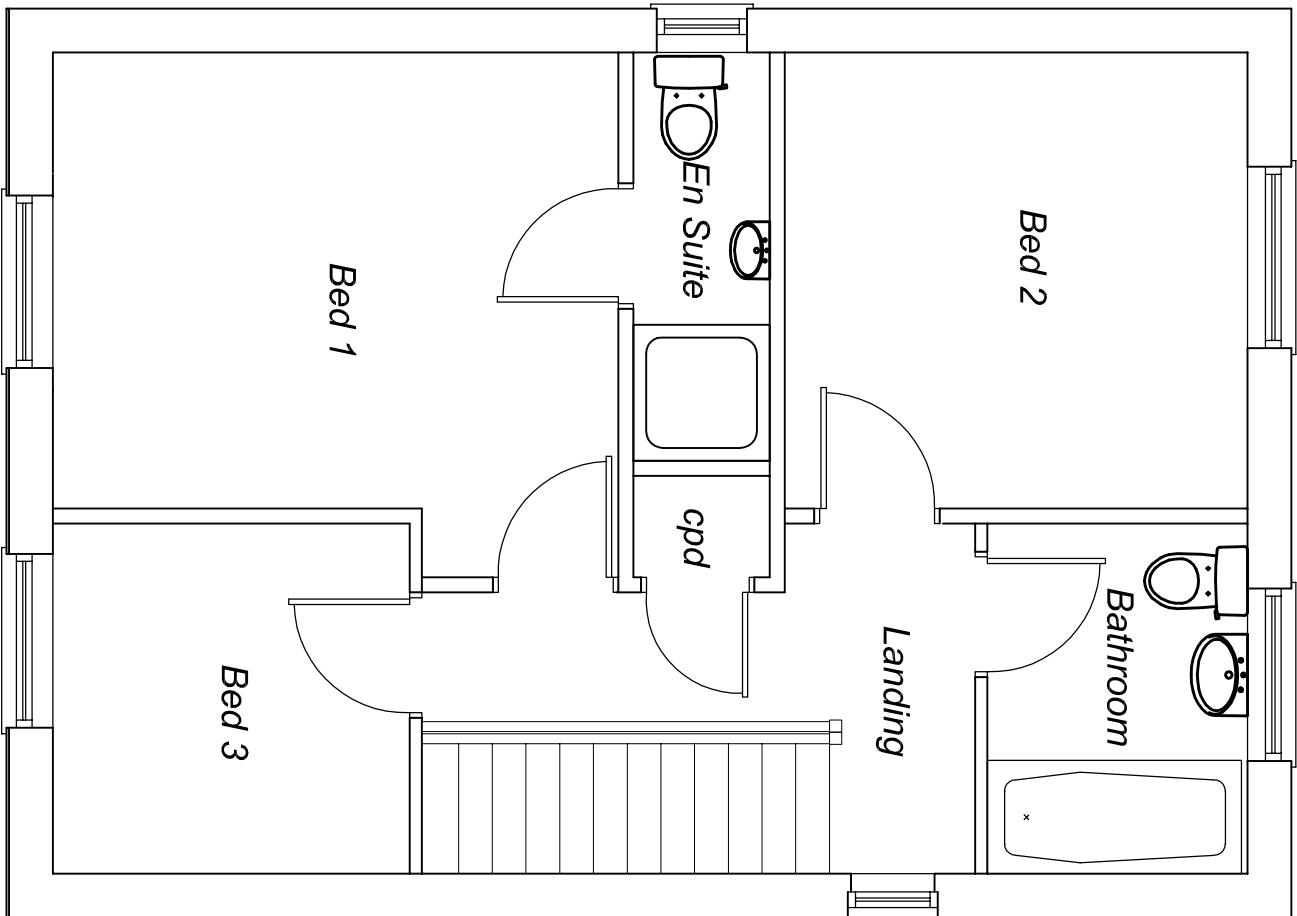

EXISTING FIRST FLOOR LAYOUT 1:50scale

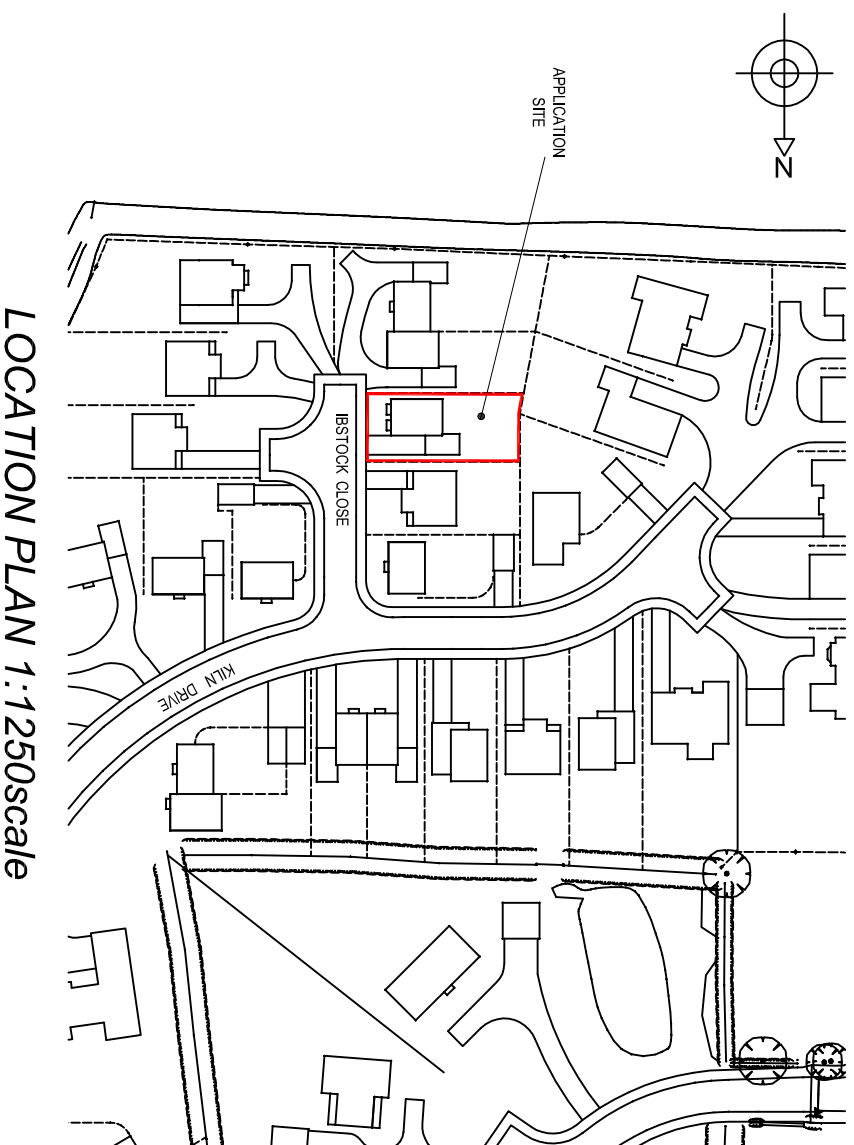

LOCATION PLAN 1:250scale