



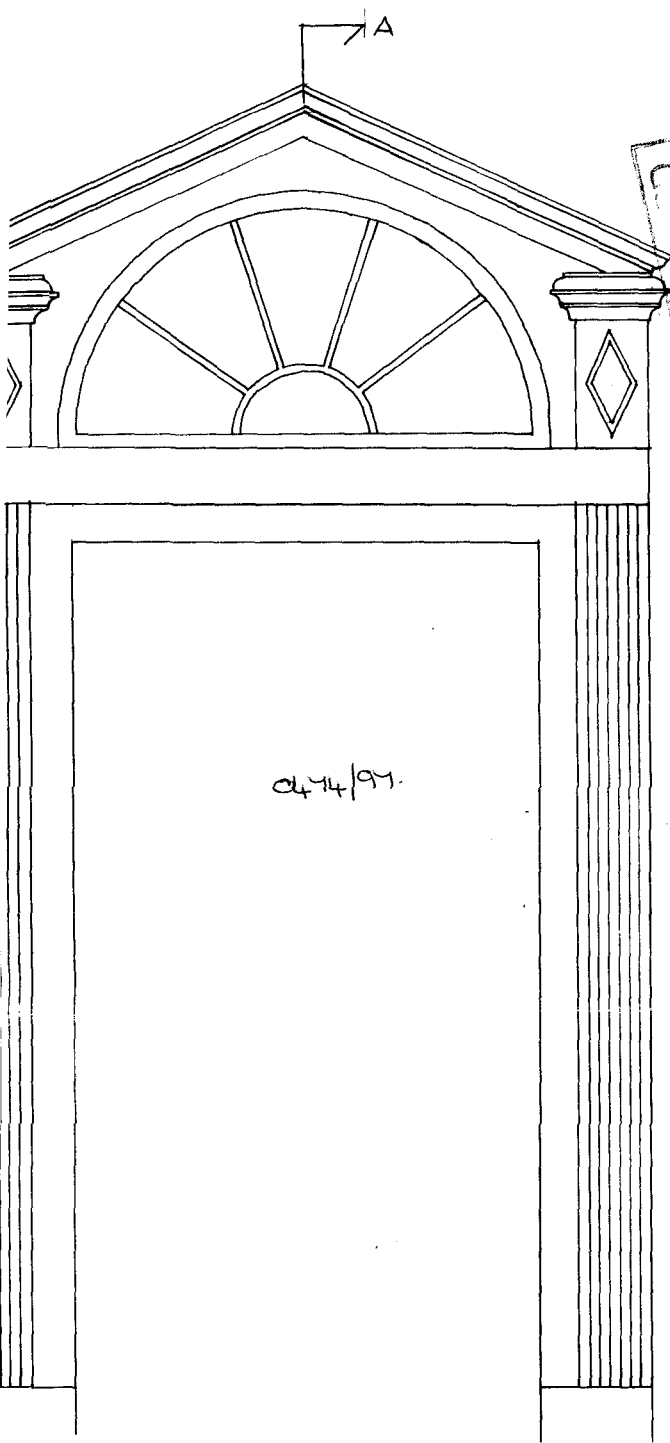

line of
brick
facade

Reinstatement
of original
pediment.

cl 44/99.

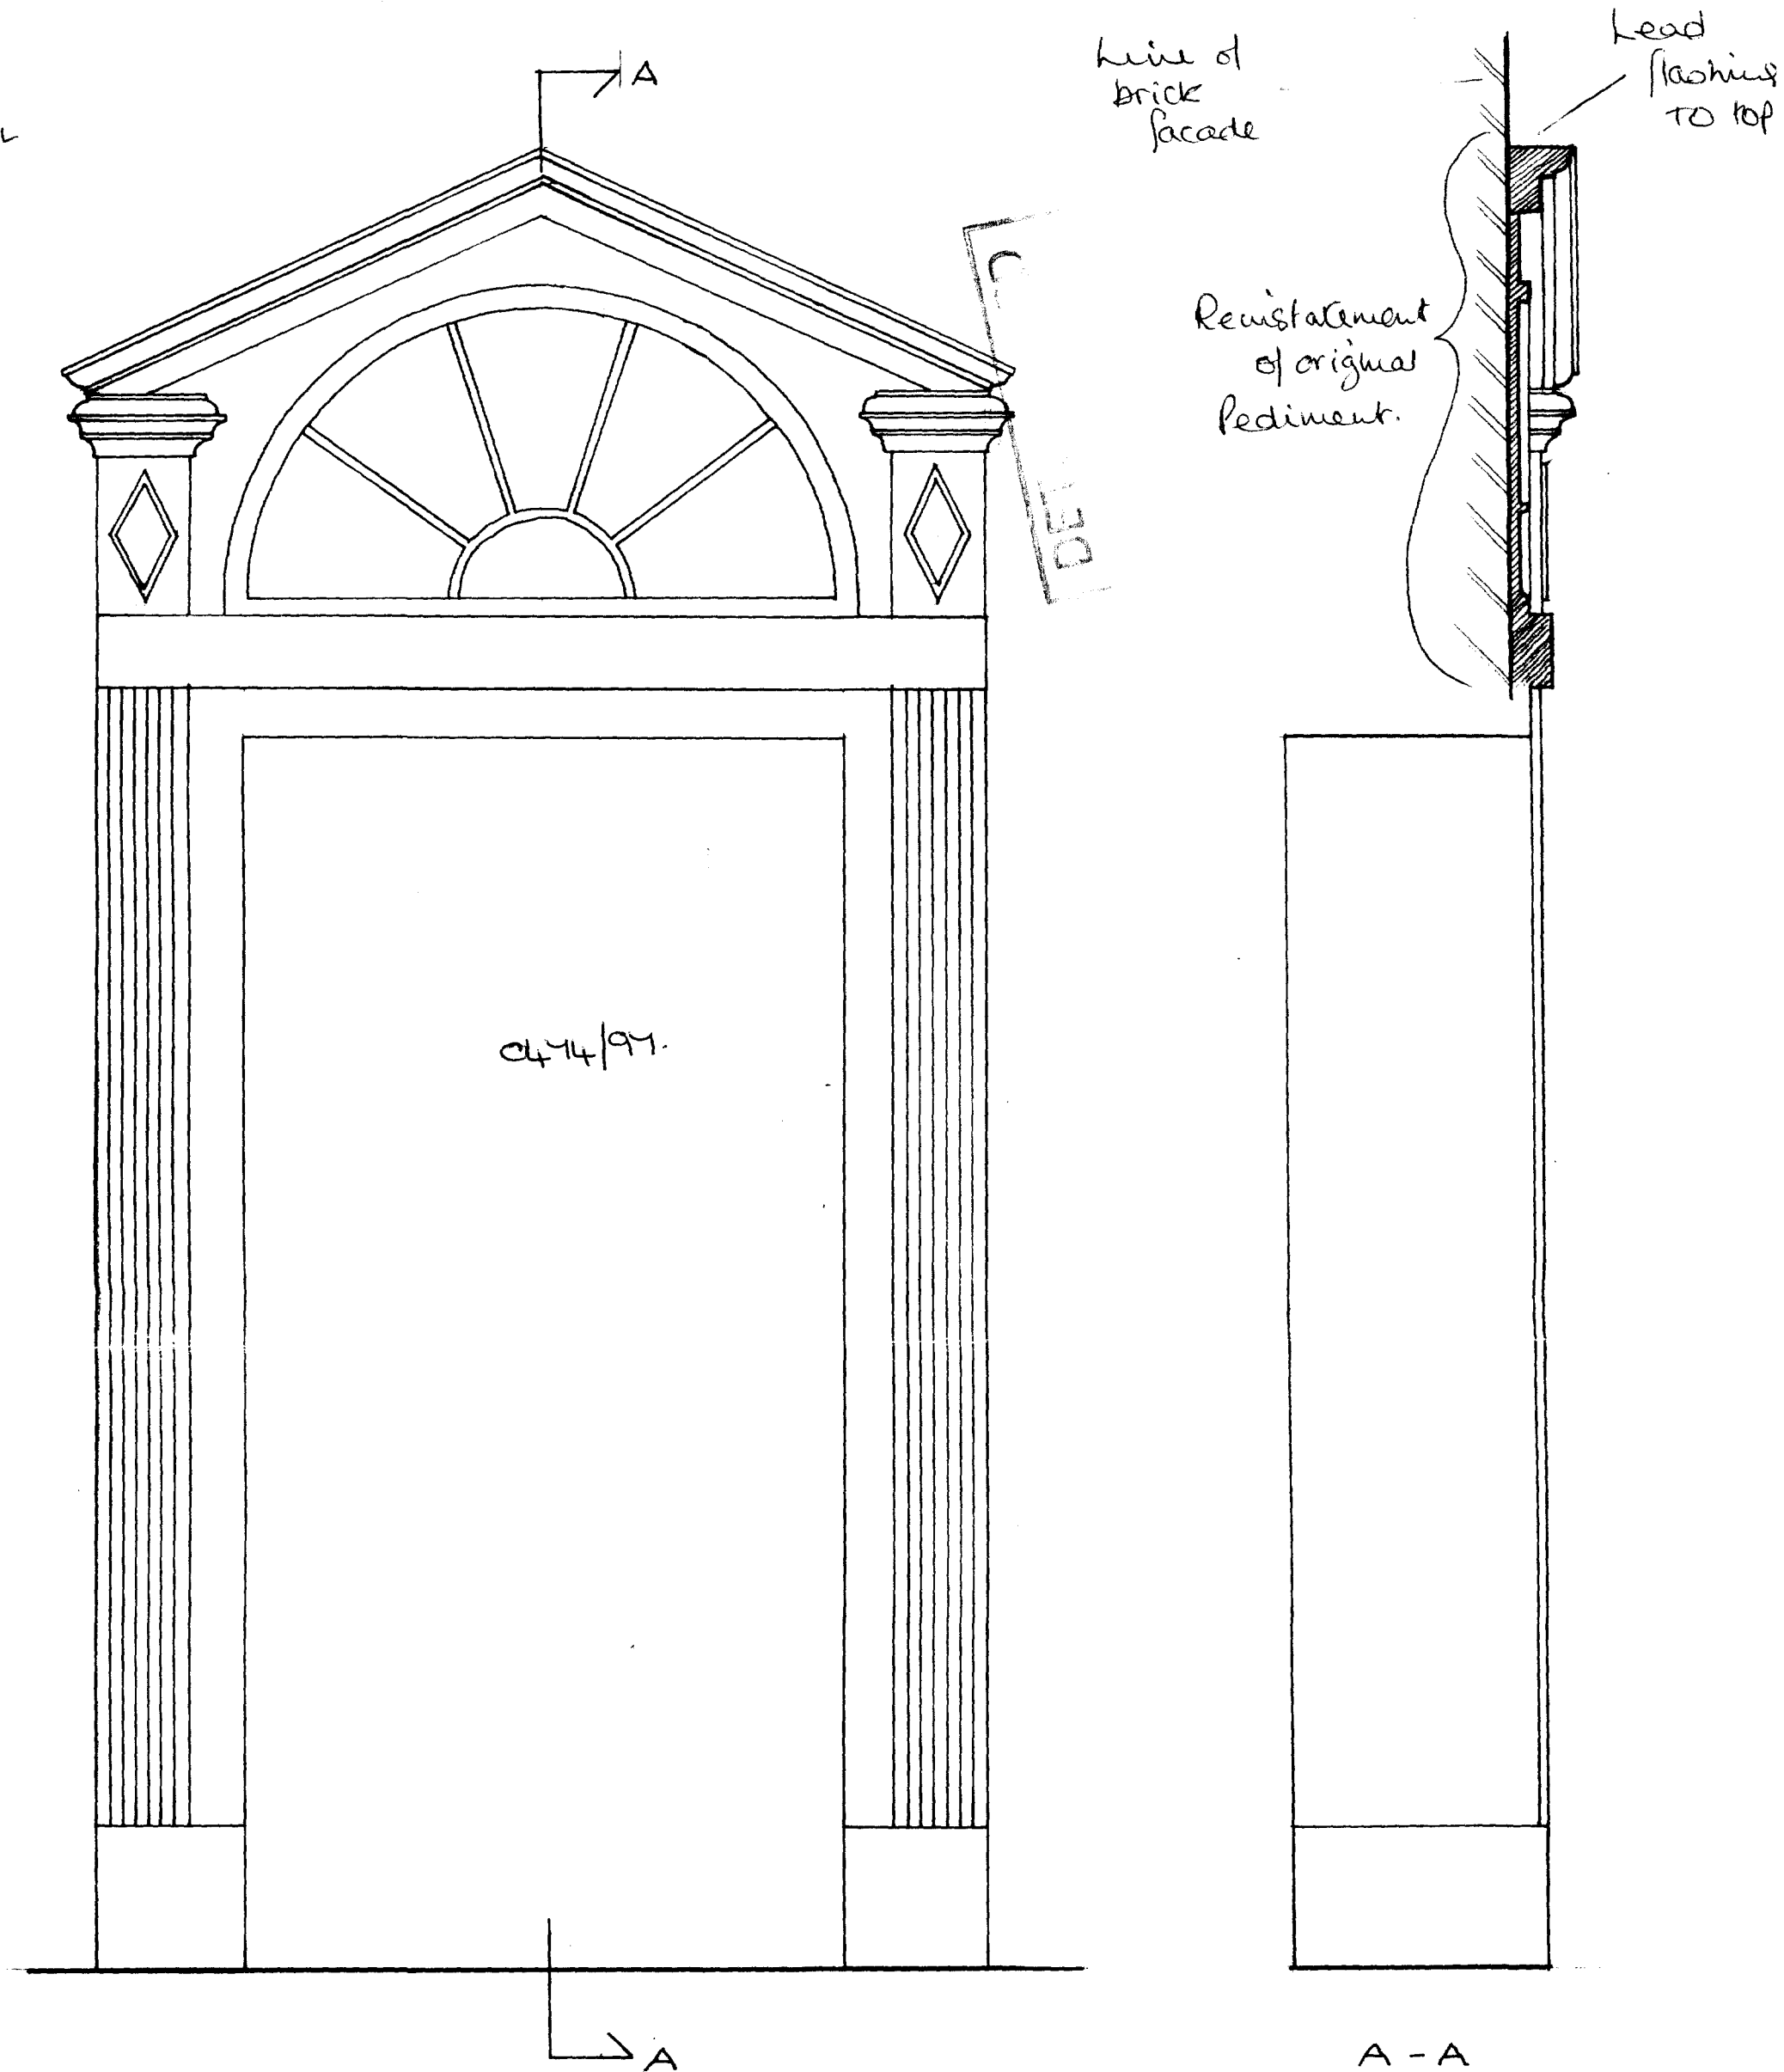

Scale 1:10

Dunton Hall
Hall Bank
Tydd St Mary.

Original style of door
surround to be made
and installed.