


5 kiln drive

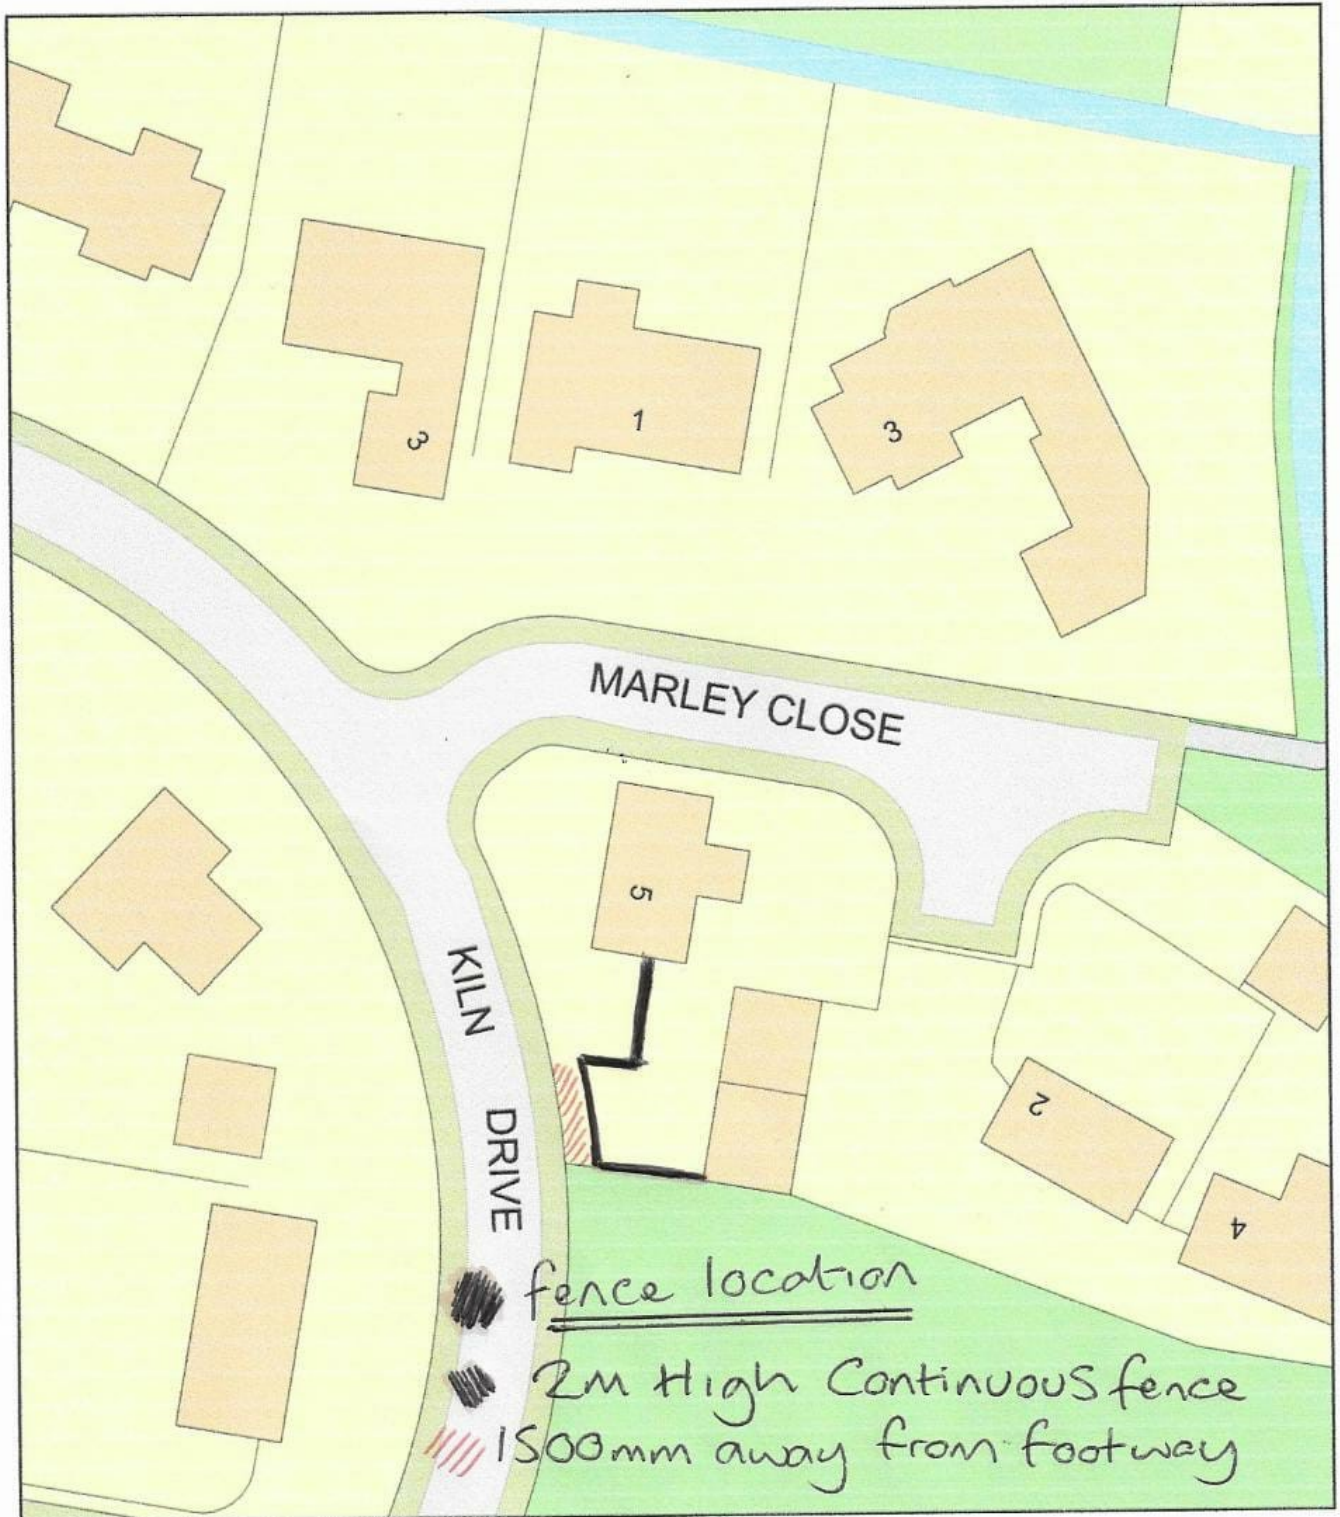

0 20
Metres



Plan Produced for: adam barker

Date Produced: 16 Jun 2020

Plan Reference Number: TQRQM20168104542020

Scale: 1:500 @ A4