




Tydd Gote

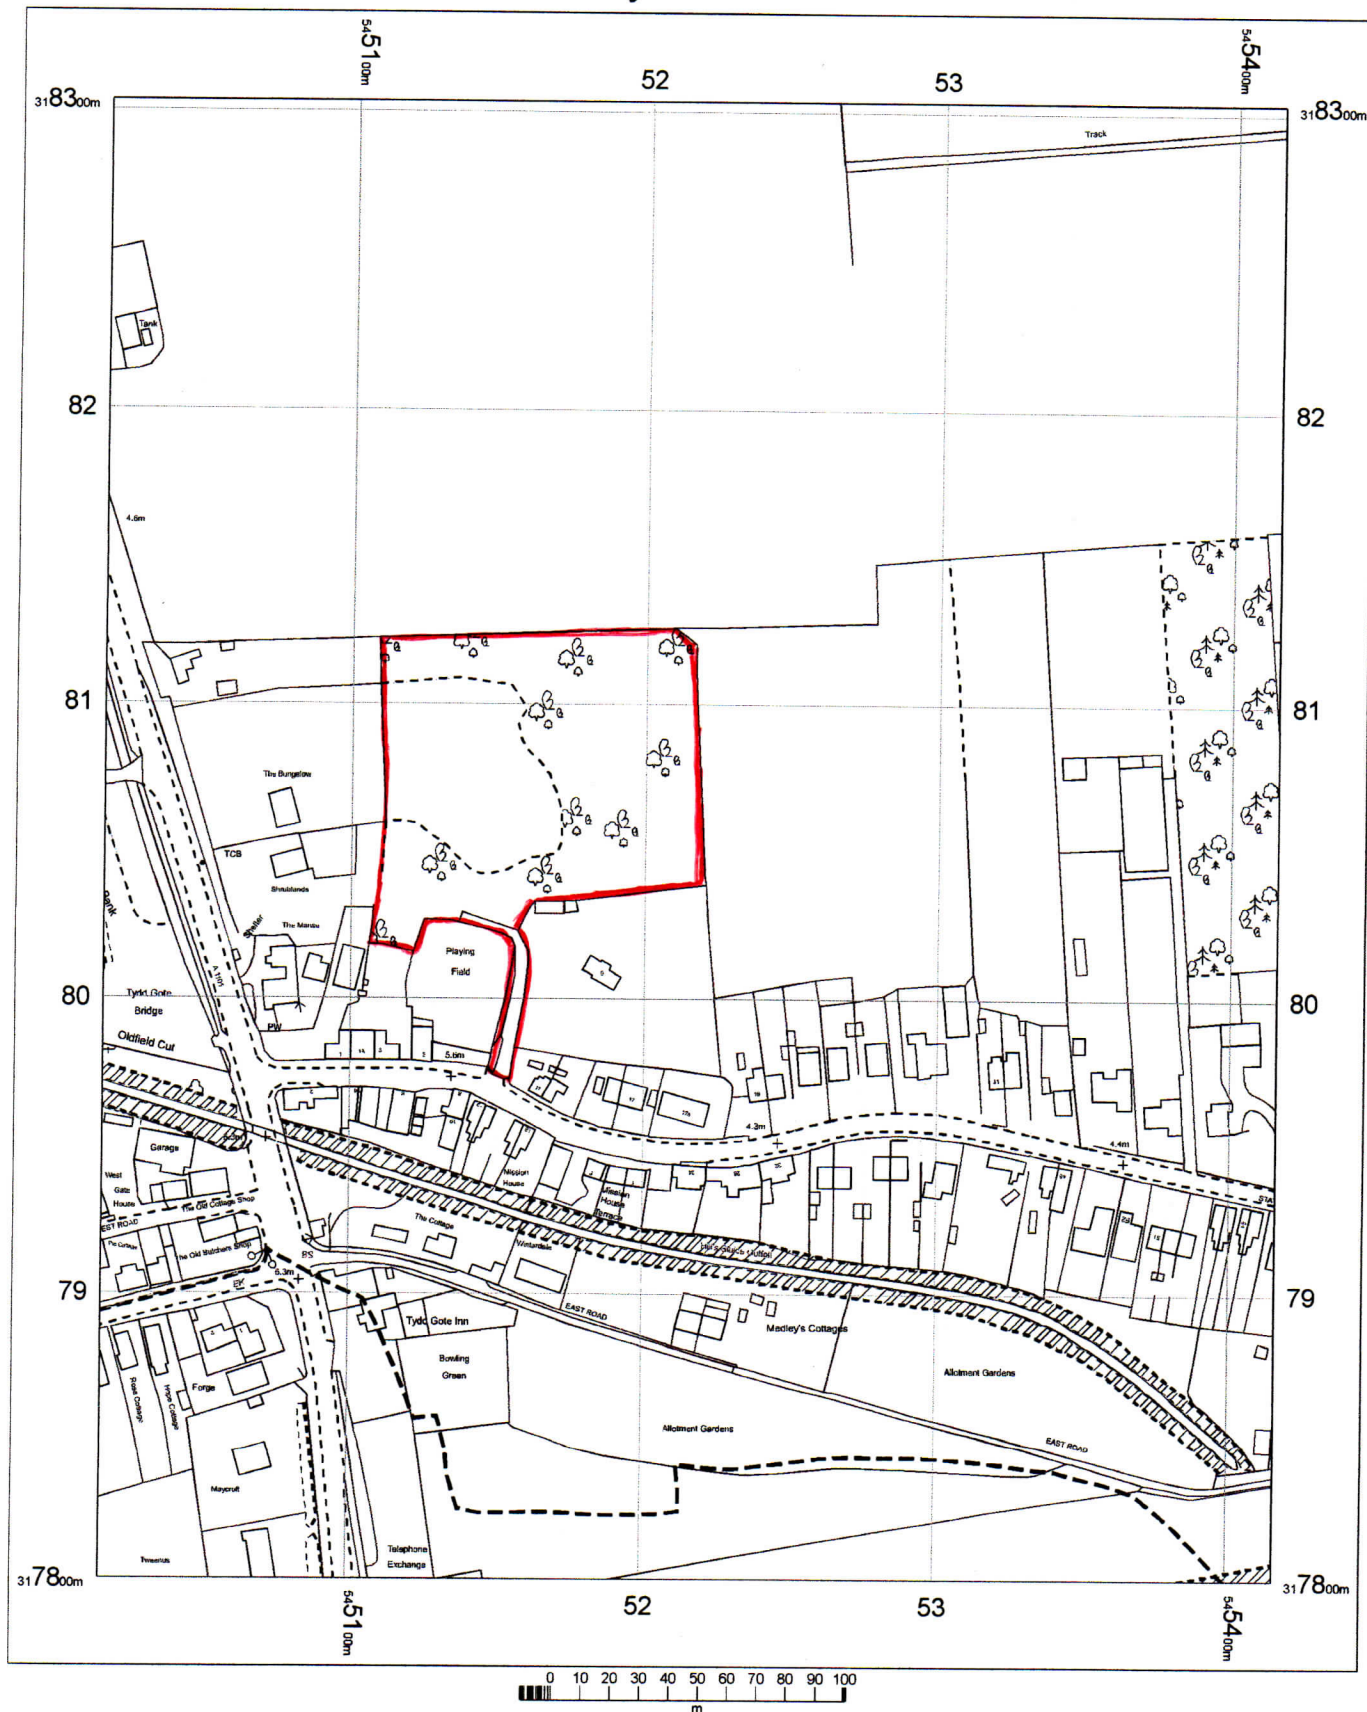


OS MasterMap 1250/2500/10000 scale
12 March 2015, ID: CM-00409805
www.centremapslive.co.uk
1:2500 scale print at A4, Centre: 545216 E, 318053 N
©Crown Copyright Ordnance Survey. Licence no.
100019980

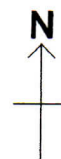


Notes

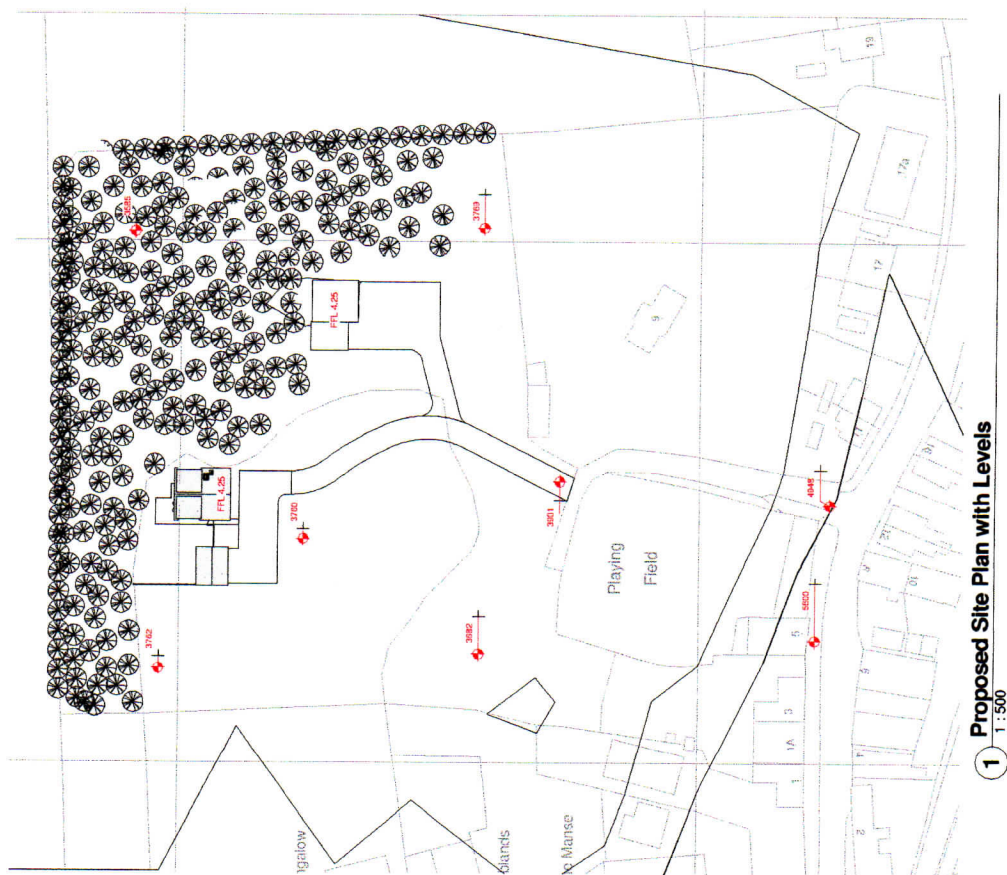


Ian Gowler
 Architectural and Energy Consultant
 2001
 2002
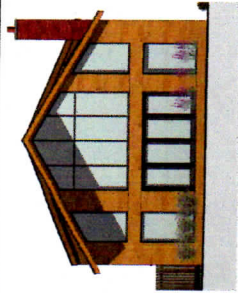


Front Elevation
1 : 100

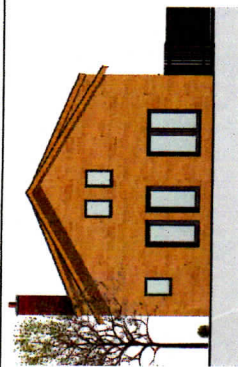


Rear Elevation
1 : 100

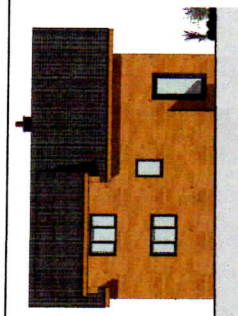


Side Elevation - Entrance
1 : 100

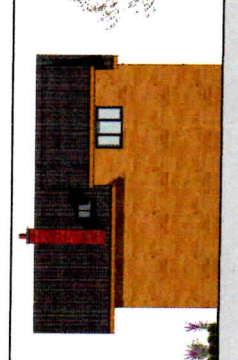


Side Elevation - Garden
1 : 100

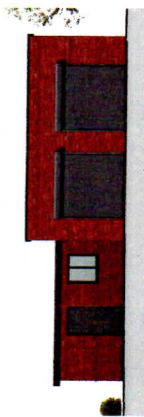


Office Front
1 : 100

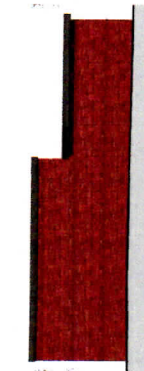


Office Rear
1 : 100

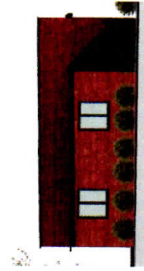

Office Side - Drive
1 : 100

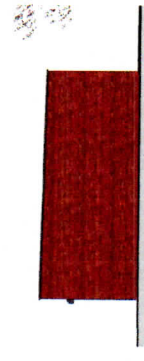

Office Side - Trees
1 : 100

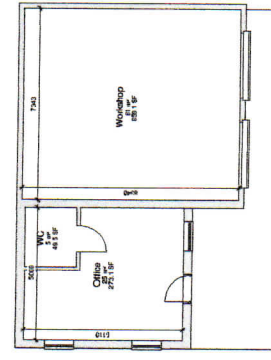


Workshop and Office
1 : 100




Location Plan
1 : 1250


Ordnance Survey Licence no. 100019960

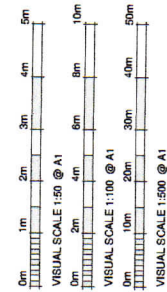

Notes
Any reference to the project is subject to the provisions of the Act of 2004.
The drawings are for information only and are not to be used for any other purpose.
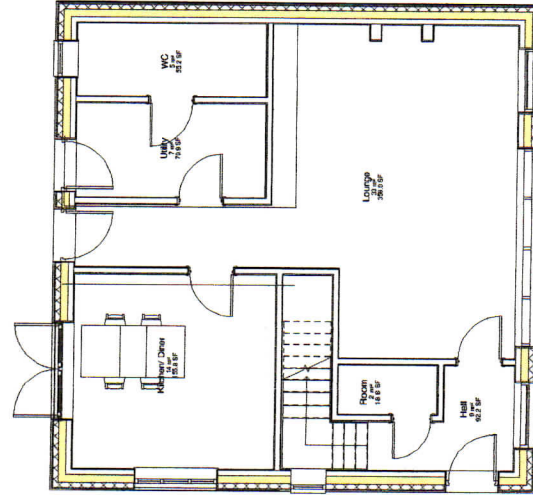

Ground Floor
1 : 50

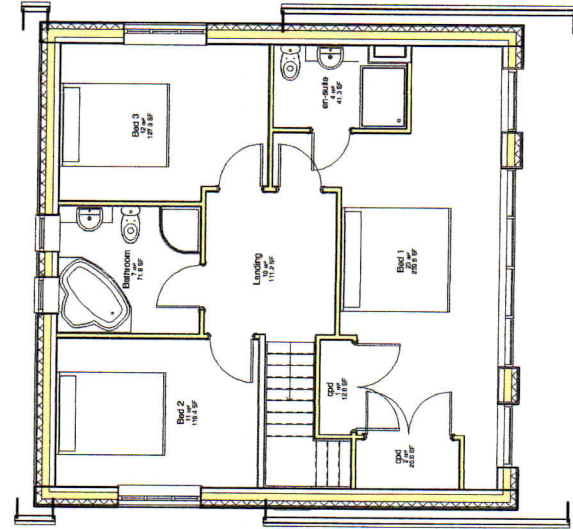

First Floor
1 : 50



Proposed Block Plan
1 : 500



Enter a postcode or place name:

Tydd Gote, Lincolnshire



Other topics for this area...

Flood Map for Planning (Rivers and Sea)



Flood Map for Planning (Rivers and Sea)

X: 545,235; Y: 318,161 at scale 1:10,000

Other maps Data search Text only version

Map legend

Click on the map to see what Flood Zone (National Planning Policy Guidance definitions) the proposed development is in.

☒ Flood Map for Planning (Rivers and Sea)

Flood Zone 3

Flood Zone 2

Flood defences (Not all may be shown*)

Areas benefiting from flood defences (Not all may be shown*)

☒ River and Sea levels

Main rivers

