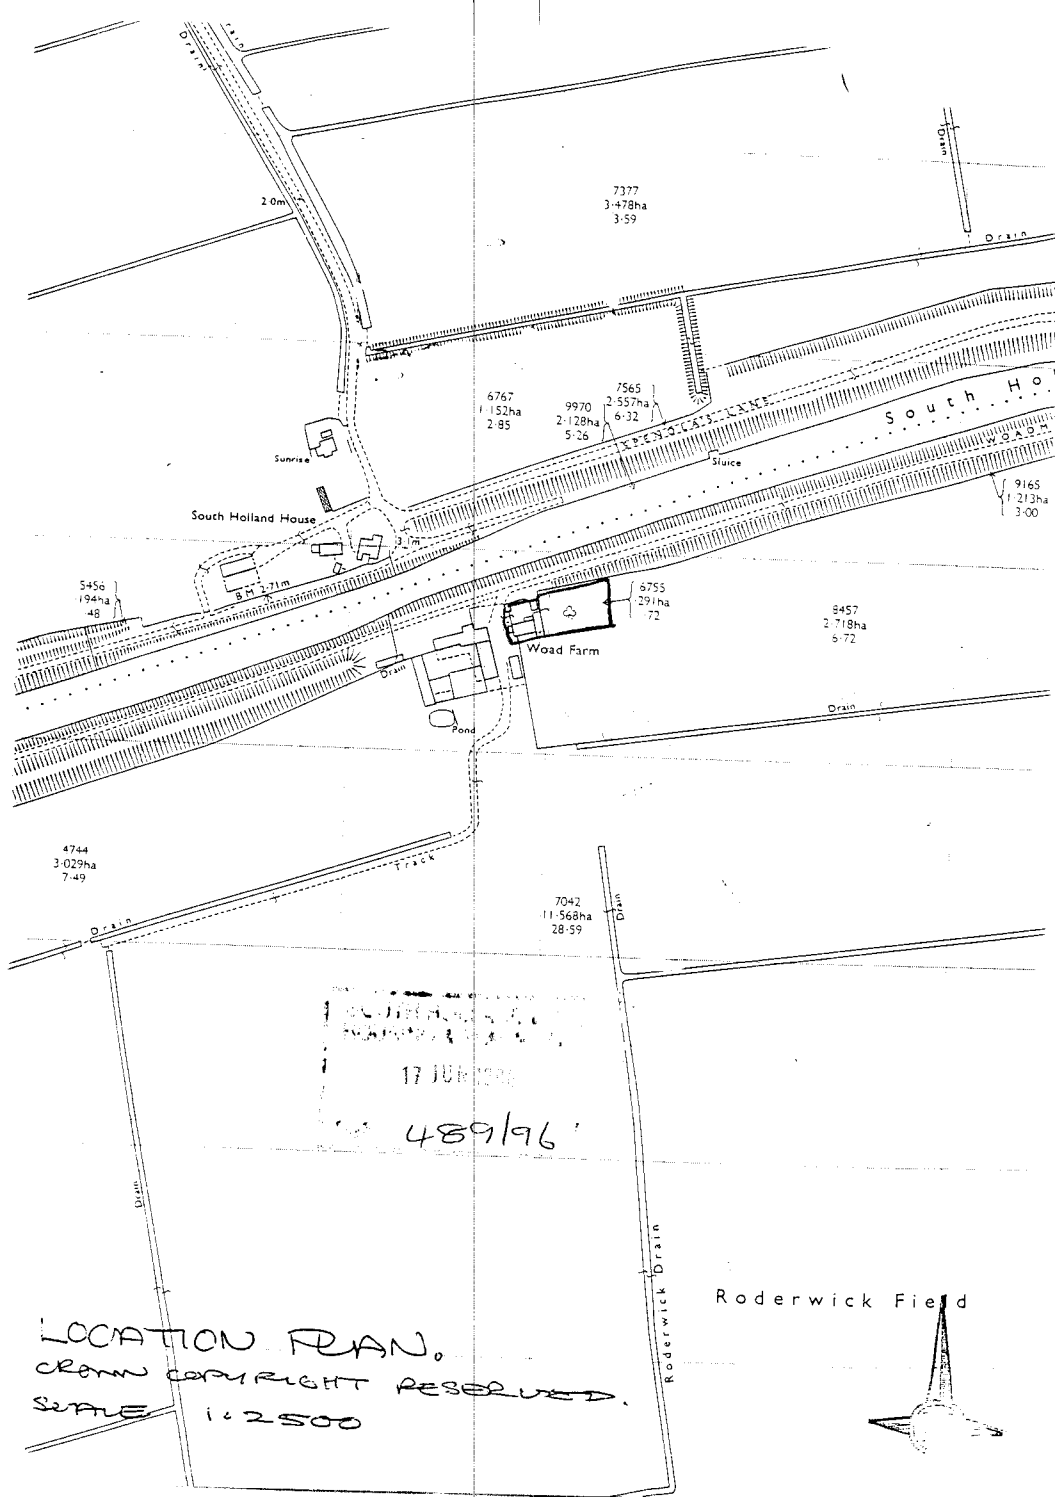

LOCATION PLAN.
CROWN COPYRIGHT RESERVED.
SCALE 1:2500